© Do not scale working dimensions from this drawing. Read drawings in conjunction with all relevant consultant drawings and specifications. In case of incongruencies between information - consult the architect for final decision. Deviations from these drawings shall not be made without first consulting the architect.

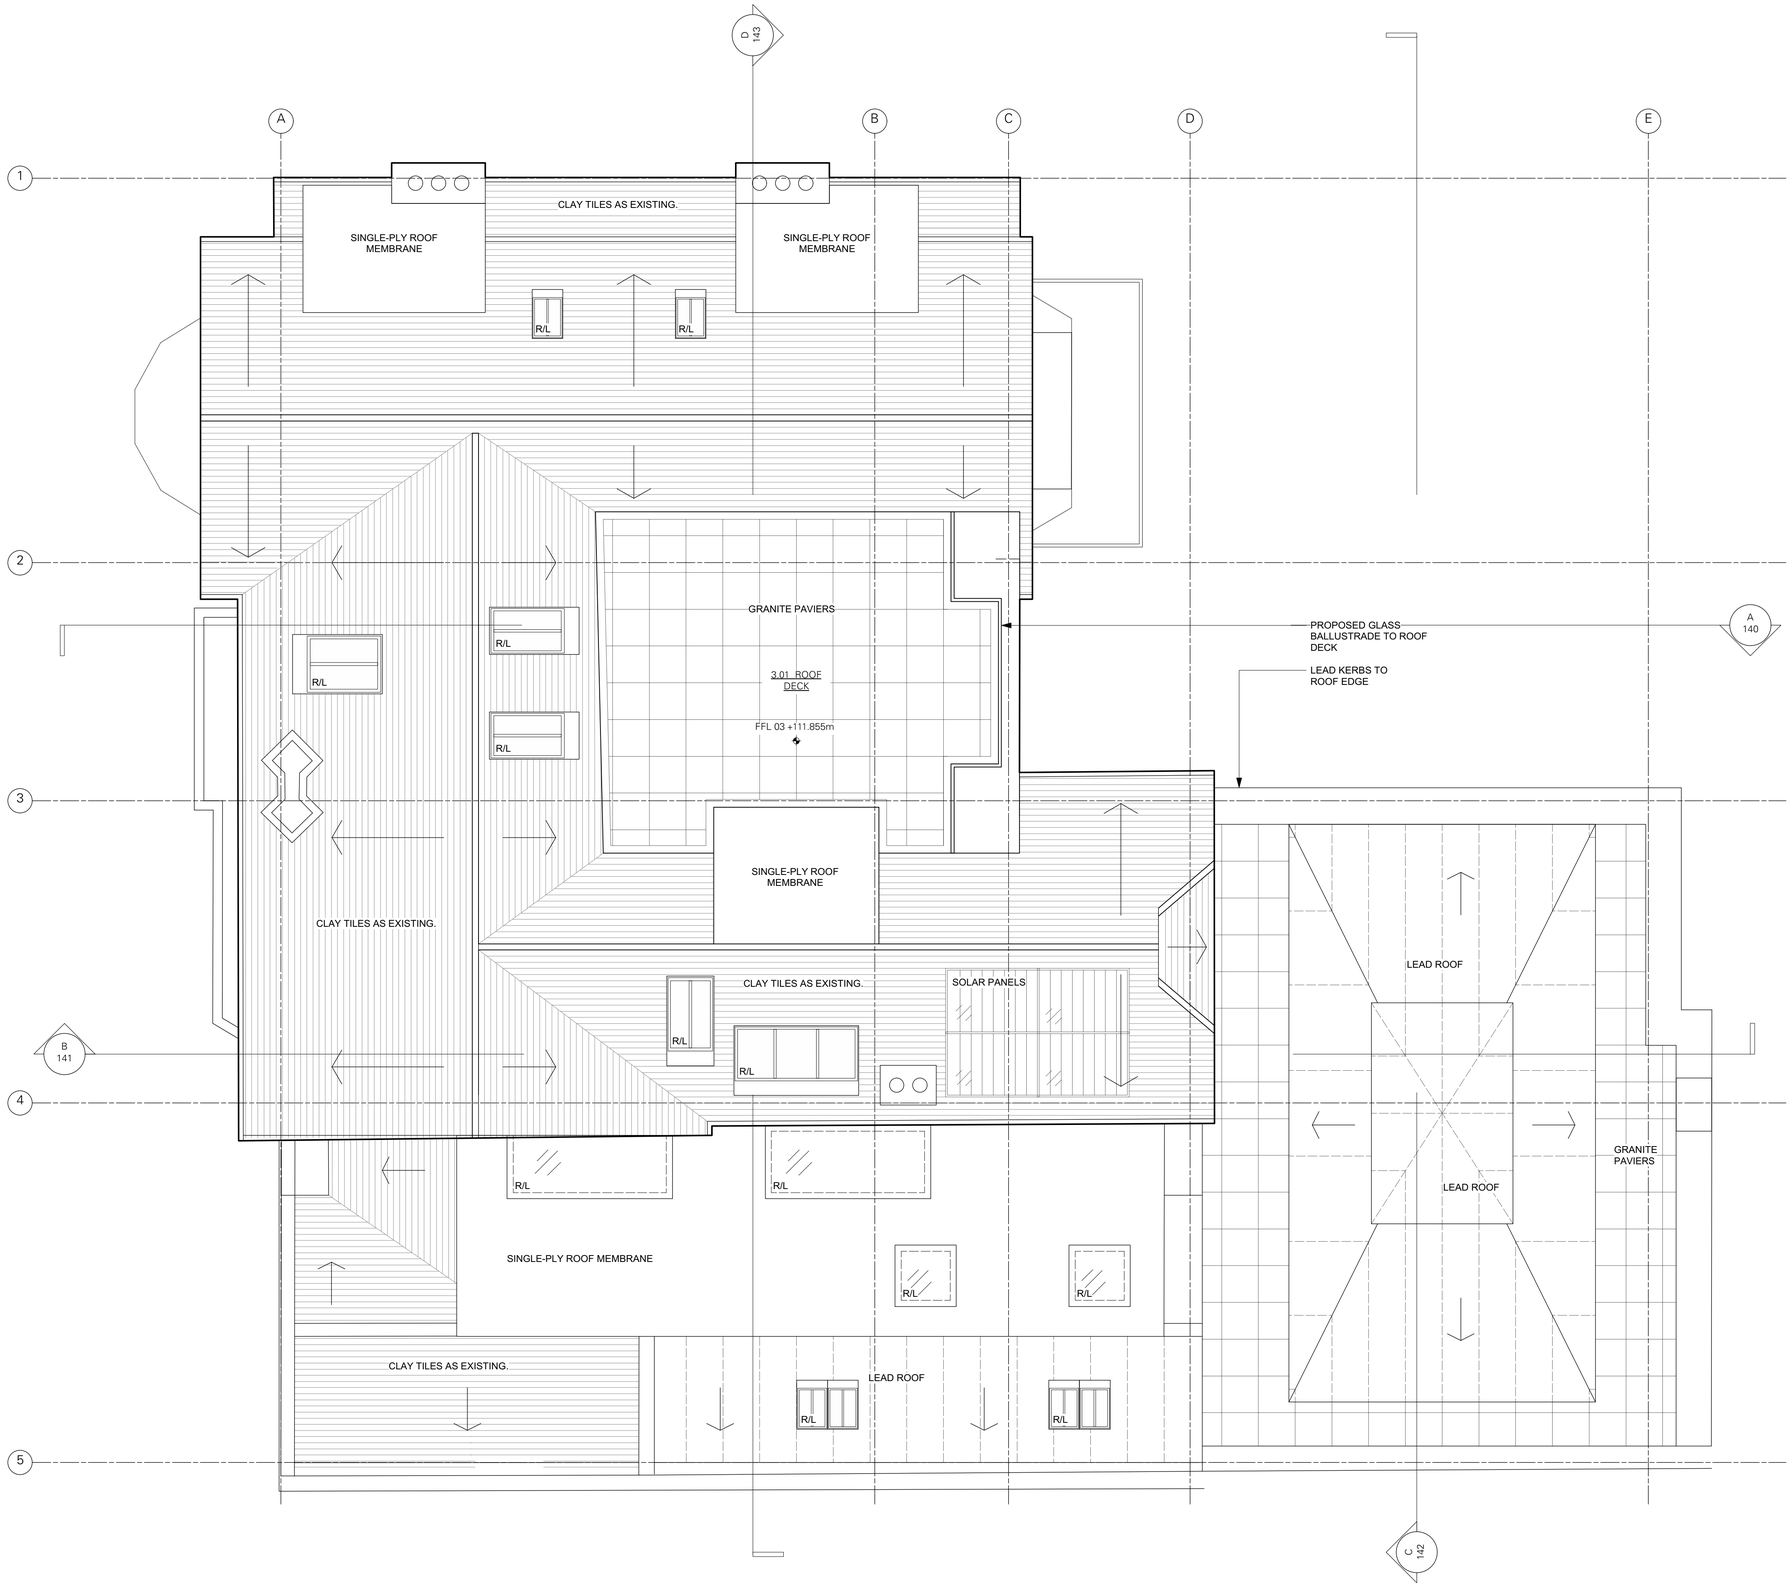

SCALE 1:50 @ A1

0 1 2 3 4 5

NOTES

CH	PORCH/DORMERS REVISED	19/08/20	1
FGC	FOR PLANNING APPLICATION	15/08/2019	0
CHECK	REVISION NOTES	DATE	REV.

28 REDINGTON ROAD, LONDON, NW3 7RB

PROPOSED ROOF PLAN

FOR PLANNING APPLICATION

DRAWING STATUS

350	-	104	1
JOB NO.	SCALE (AS SHOWN)	DRAWING NO.	REV

TCA

Thomas Croft Architects
Studio 117
Great Western Studios
65 Alfred Road
London, W2 5EU
United Kingdom

+44 (0)20 8962 0066
email@thomascroft.com
www.thomascroft.com