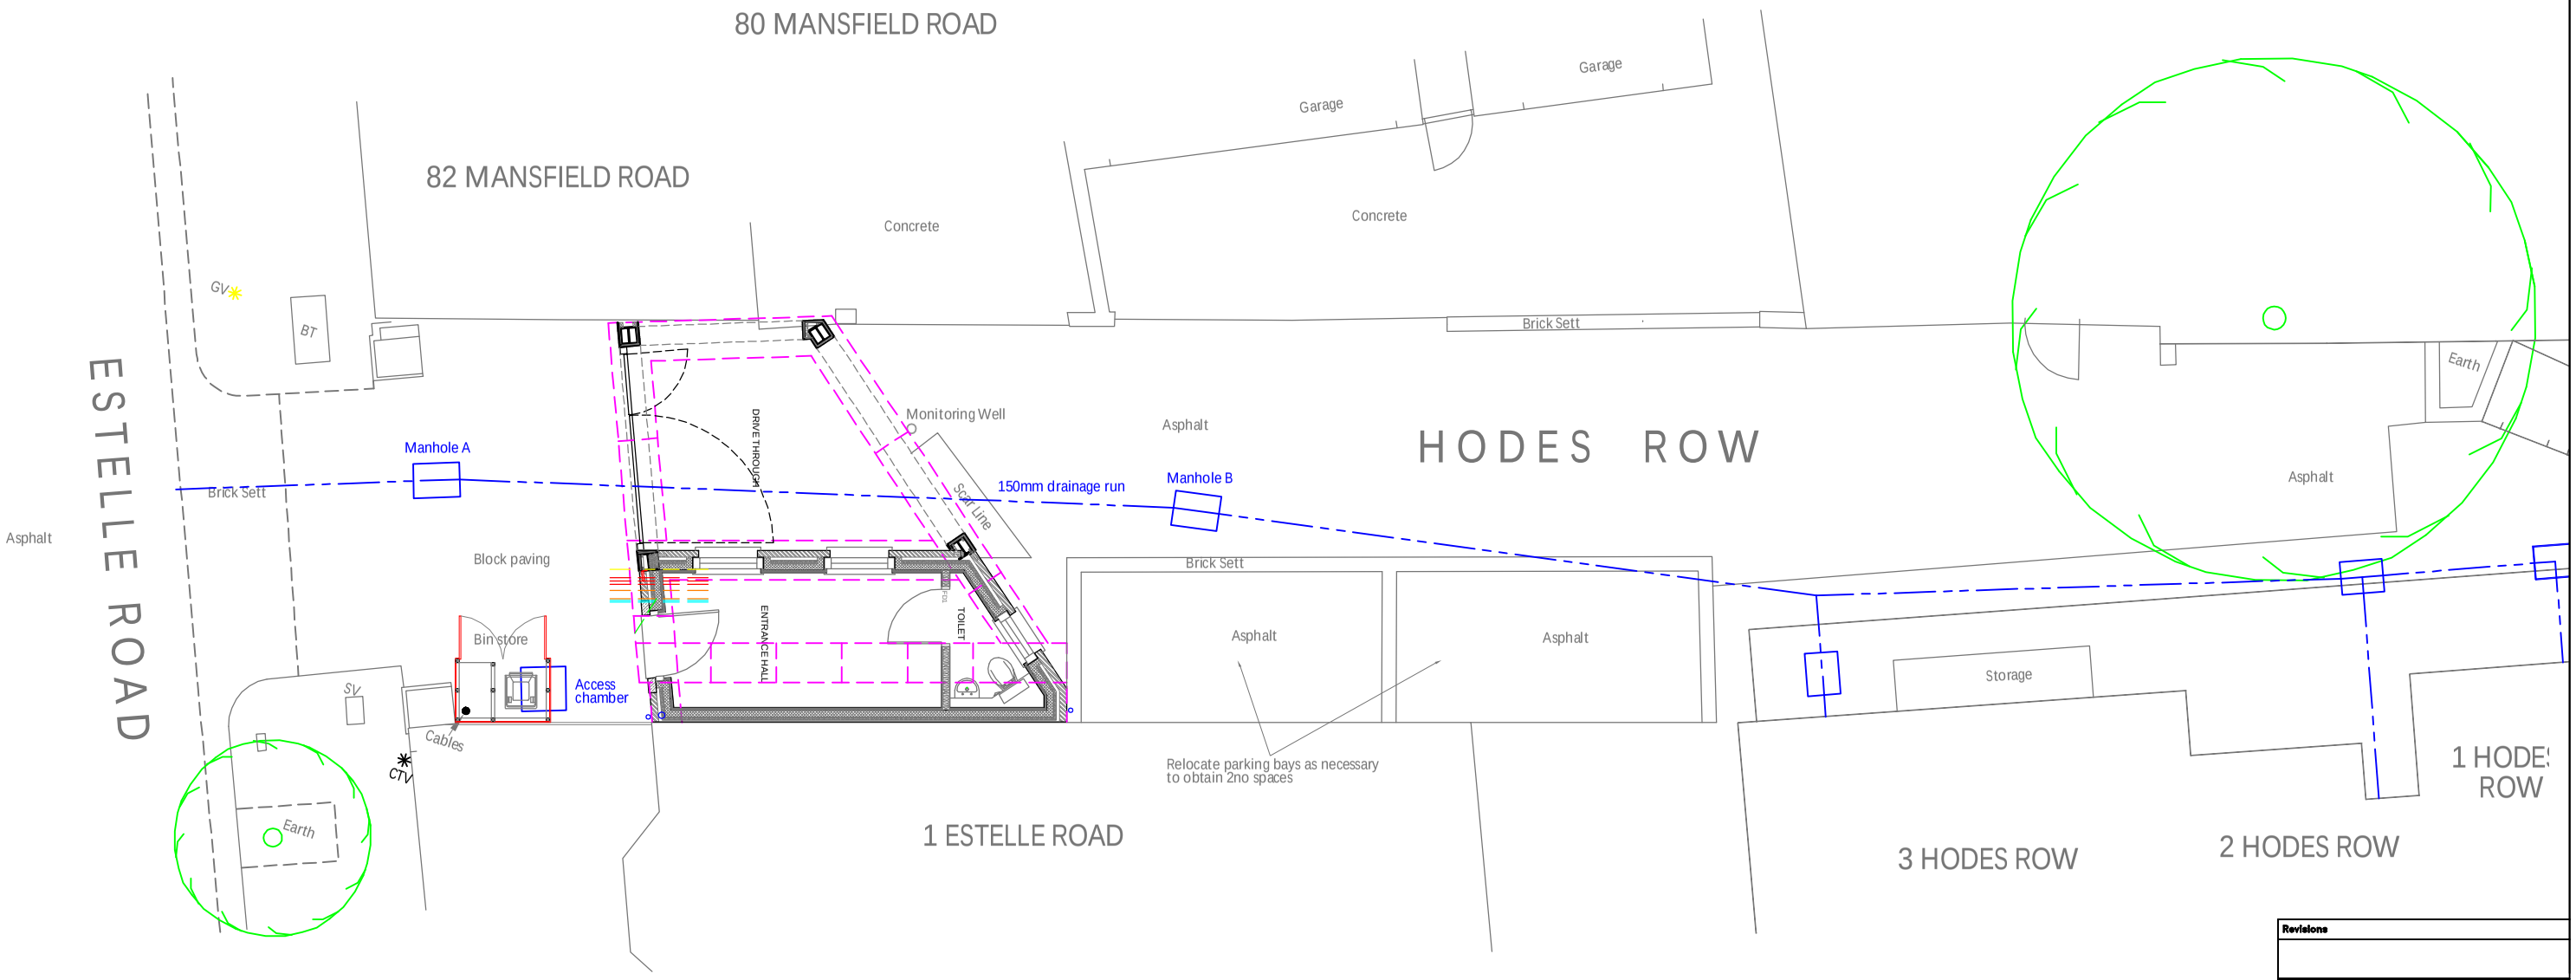

Revisions

B. Bin store position	20.04.17
A. Tender Revision	17.11.16

Hodes Row
London
NW3 2JZ

Mr G Hodes

Proposed Site Plan

Scale:	Date:	Ref:
1:100@A3	MAY '16	590/01B

CLARKE ASSOCIATES
CHARTERED BUILDING SURVEYORS
5 Abbey Parade, Ealing, London, W5 1EE
Tel: 020 8997 0309 Fax: 020 8991 0469
E- mail :- post@clarkeassociatesuk.com