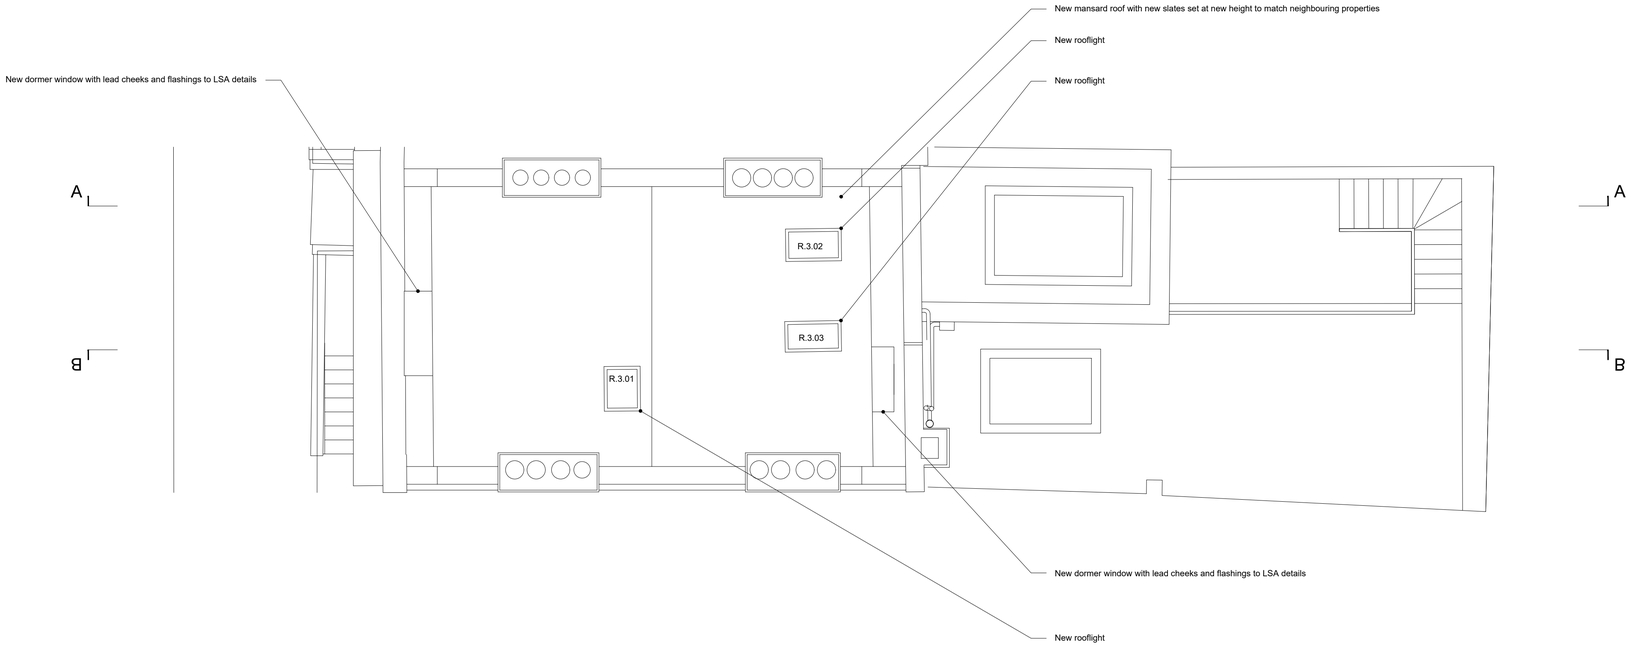

= New

0 1 2 3 4 5 6m

N

	Amendment.	Rev.	Date.

SJC GROUP

Project: 90 Albert Street, London, NW1 7NE	Drawing Title: PROPOSED - ROOF GA PLAN	Date Feb 19	Scale 1.50 @ A1	Drawing Status PLANNING	Drawing No. AS(10)14	Revision A	NOTES: THIS DRAWING IS FOR BUDGETING ONLY AND IS N ALL DIMENSION TO BE CHECKED ON SITE BY CONTRACTOR DO NOT SCALE FROM THIS DRAWING UNLESS OTHERWISE STATED ALL DIMENSIONS ARE IN MILLIMETERS

©