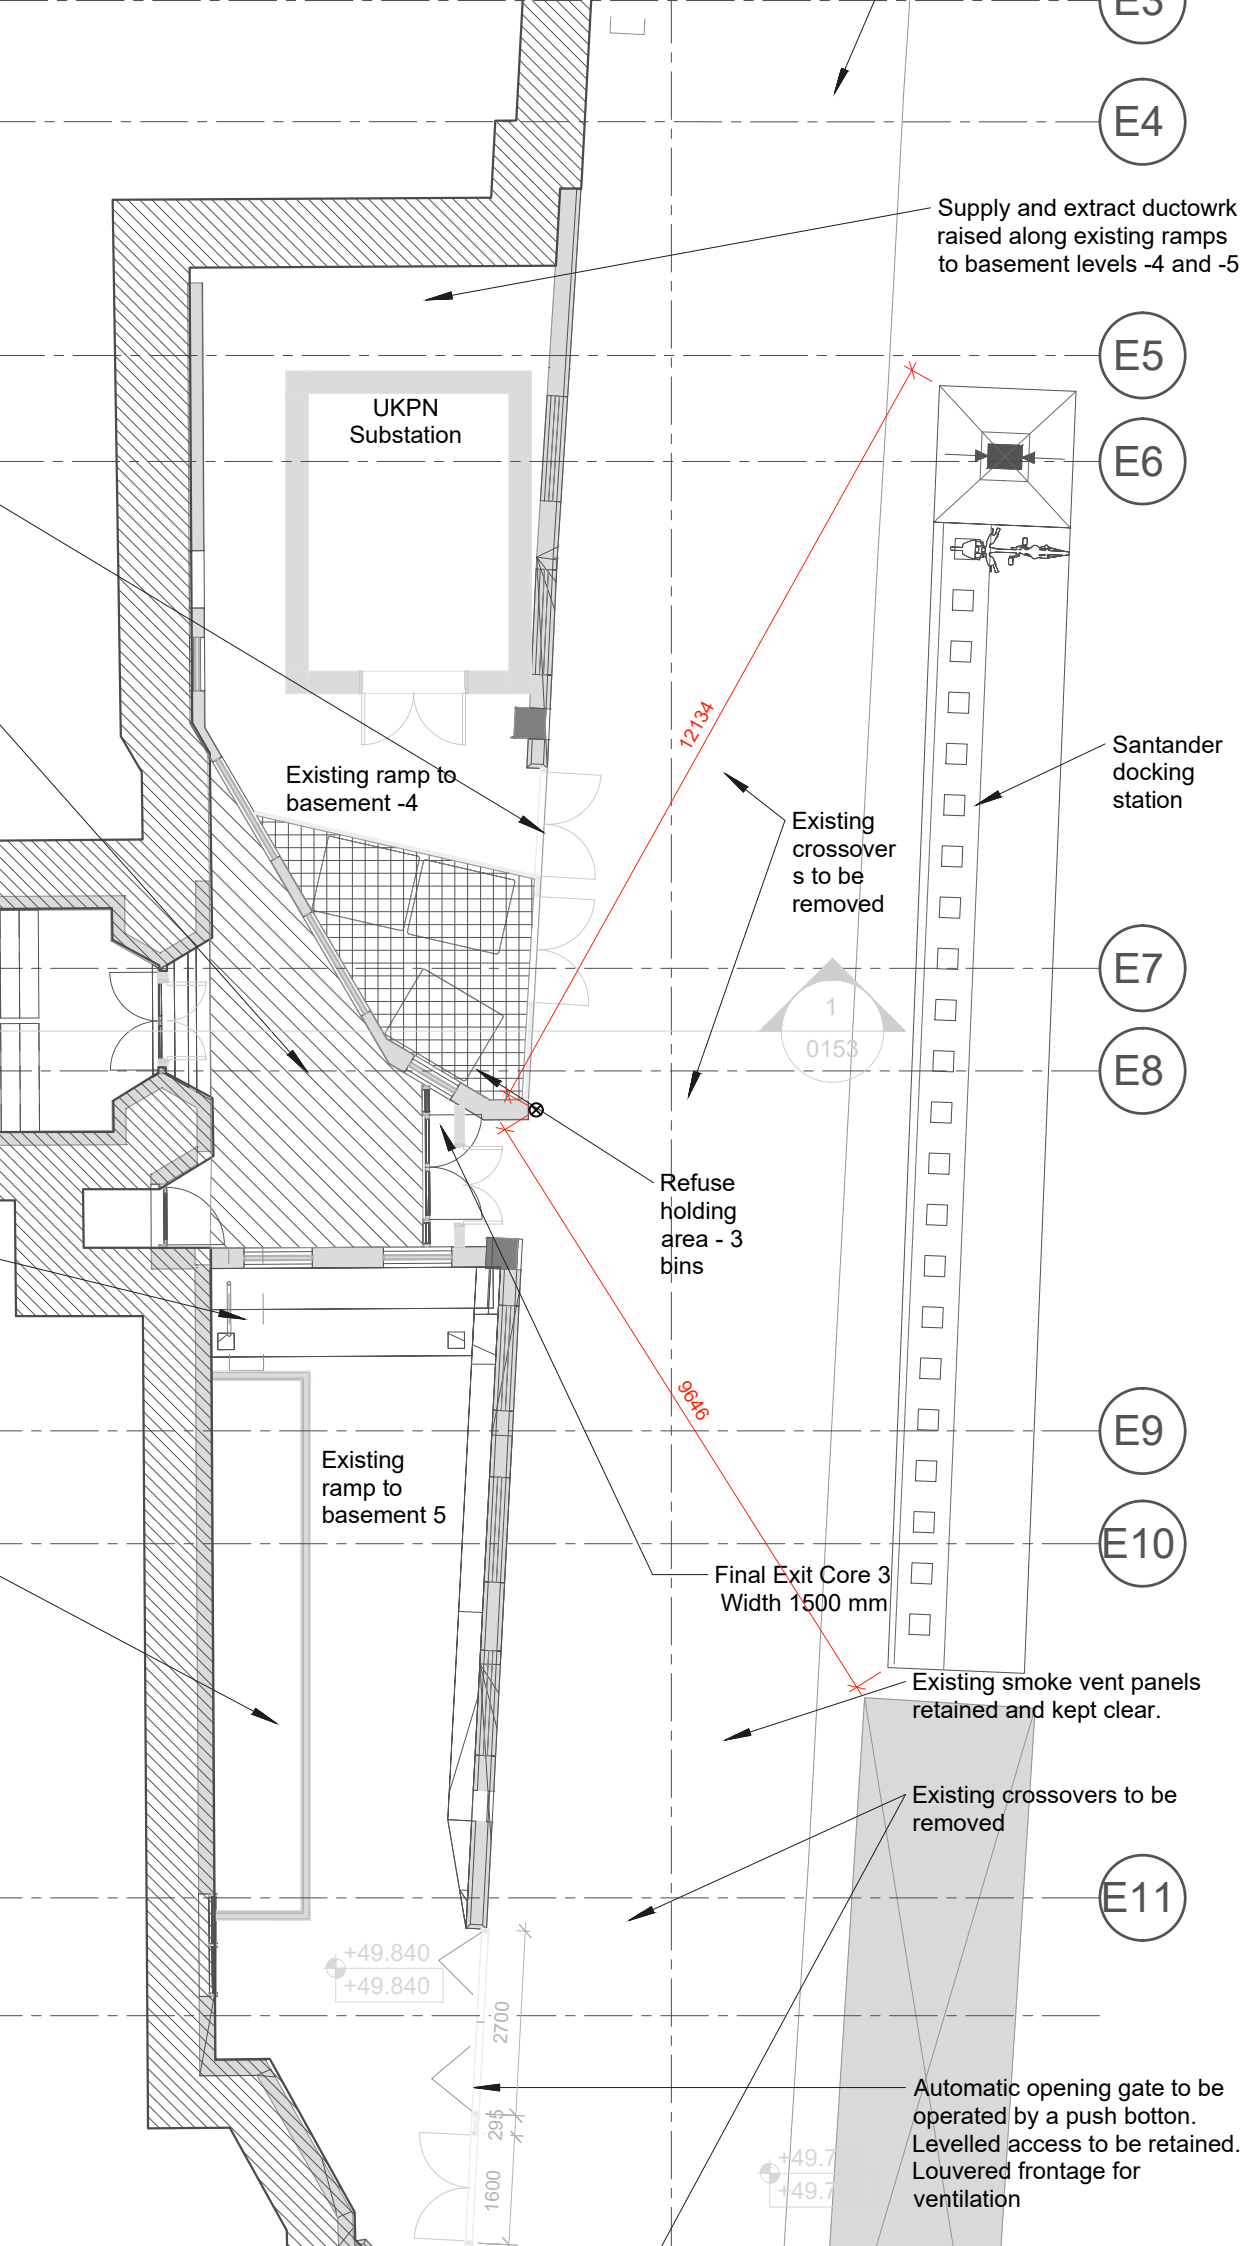
E3
E4
Supply and extract ductowrk raised along existing ramps to basement levels -4 and -5
E5
UKPN Substation
E6
12134
Santander docking station
Existing ramp to basement -4
Existing crossover s to be removed
E7
1
0153
E8
Refuse holding area - 3 bins
9646
E9
Existing ramp to basement 5
E10
Final Exit Core 3 Width 1500 mm
Existing smoke vent panels retained and kept clear.
Existing crossovers to be removed
E11
+49.840
+49.840
2700
295
1600
Automatic opening gate to be operated by a push botton. Levelled access to be retained. Louvered frontage for ventilation