| No. | Note |
|---|---|
| 1 | All dimensions to be verified on site by GENERAL CONTRACTOR prior to any work, setting out or shop drawings being prepared. |
| 2 | The contractor not to scale the drawings. Work to figured dimensions only. |
| 3 | © copyright SAUNDERS BOSTON LIMITED. All rights reserved. This drawing remains the property of SAUNDERS BOSTON LIMITED at all times and may not be reproduced or copied in whole or in part without their prior written consent. |
| 4 | This drawing and related specifications are for use only in the stated location. |
| 5 | This drawing is to be read in conjunction with all other Consultants drawings and specifications. |
| 6 | Drainage has not been surveyed and any/all pipe locations and below ground drainage runs are indicative. |
| 7 | It is assumed that all works will be carried out by a competent contractor who will be working, where appropriate, to an approved method statement. |

30 minute fire resistance

E — Emergency light

Manual call point

Smoke detector

Heat detector

FE — Final exit

DAP — Disabled WC alarm panel

AP — Assembly point

FACP — Fire alarm control panel

| | |
|---|---|
| F | Fire resisting |
| S | Smoke resisting |
| 30 | Fire resistance (minutes) |
| VP | Vision panel |
| SC | Self closing |
| L | Locked |

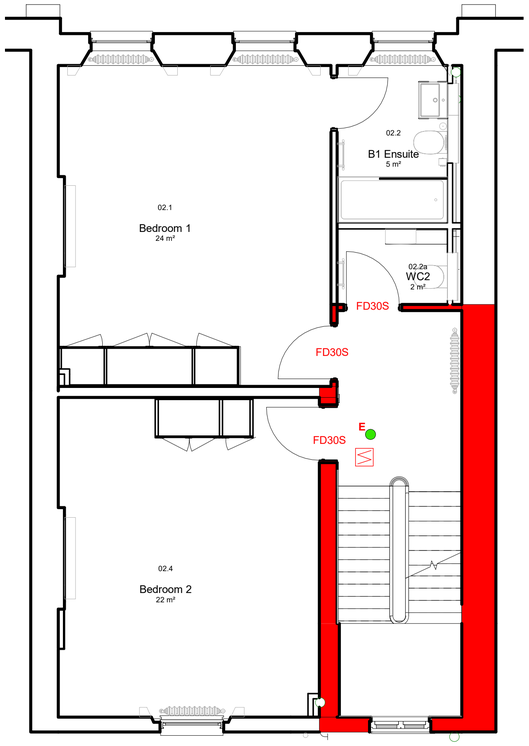


## 02 | 2 Floor Fire Strategy

Scale 1 : 50

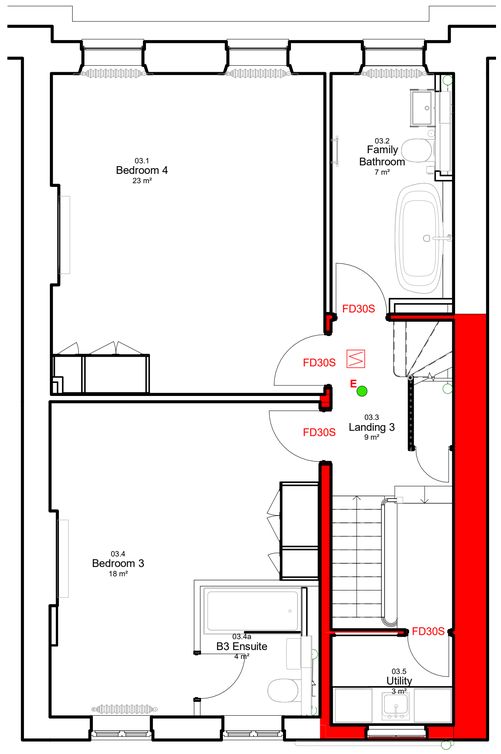


## 03 | 3 Floor Fire Strateg

Scale 1 : 50

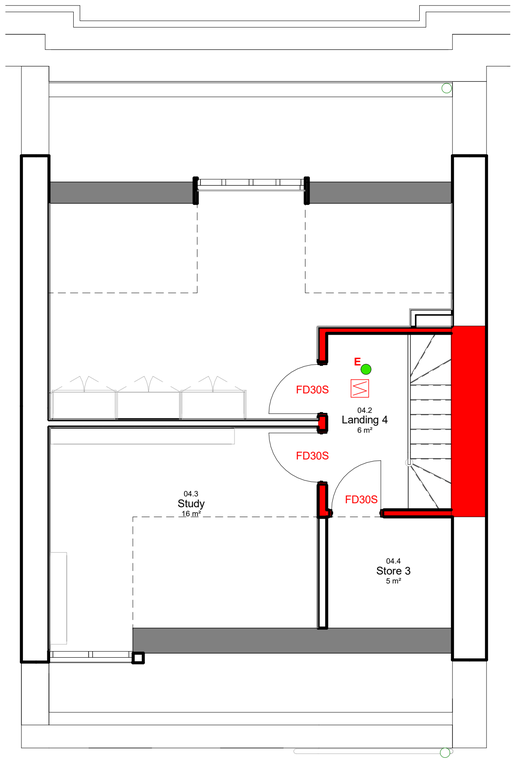


## 04 | 4 Floor Fire Strategy

Scale 1 : 50

Scale 1:50

0 0.5 1 1.5 2.5m

| No. | Revision | Date | Chk | Auth |
|---|---|---|---|---|
| P4 | Updated Planning Issue | 03/09/20 | SBA | RJB |
| P3 | Planning Issue | 27/08/20 | SBA | RJB |
| P2 | Stage 4 | 21/08/20 | SBA | AA |
| P1 | Stage 2 Issue | 27/07/20 | SBA | RJB |


Saunders Boston Architects

Eastern Gate House, 119 Newmarket Road, Cambridge CB5 8HA
T:01223 367733
office@saundersboston.co.uk

The Generator, The Gallery, King's Wharf The Quay, Exeter EX2 4AN
T:01392 348627
www.saundersboston.co.uk


Client: University College London

Job: 14 Endsleigh Street

Drawing: Fire Strategy Plans 02-04

STAGE 4

Scale: 1 : 50 @A1 1:100@A3

Revision: P4

SBA Project Code: 1802

Drawn: SBA

Checked: JRB

Date: 10/07/10

Suitability Code:

| project | originator | zone | level | type | role | number |
|---|---|---|---|---|---|---|
| 1802 | -SBA- | -XX- | -ZZ- | -DR- | -A- | -016 |