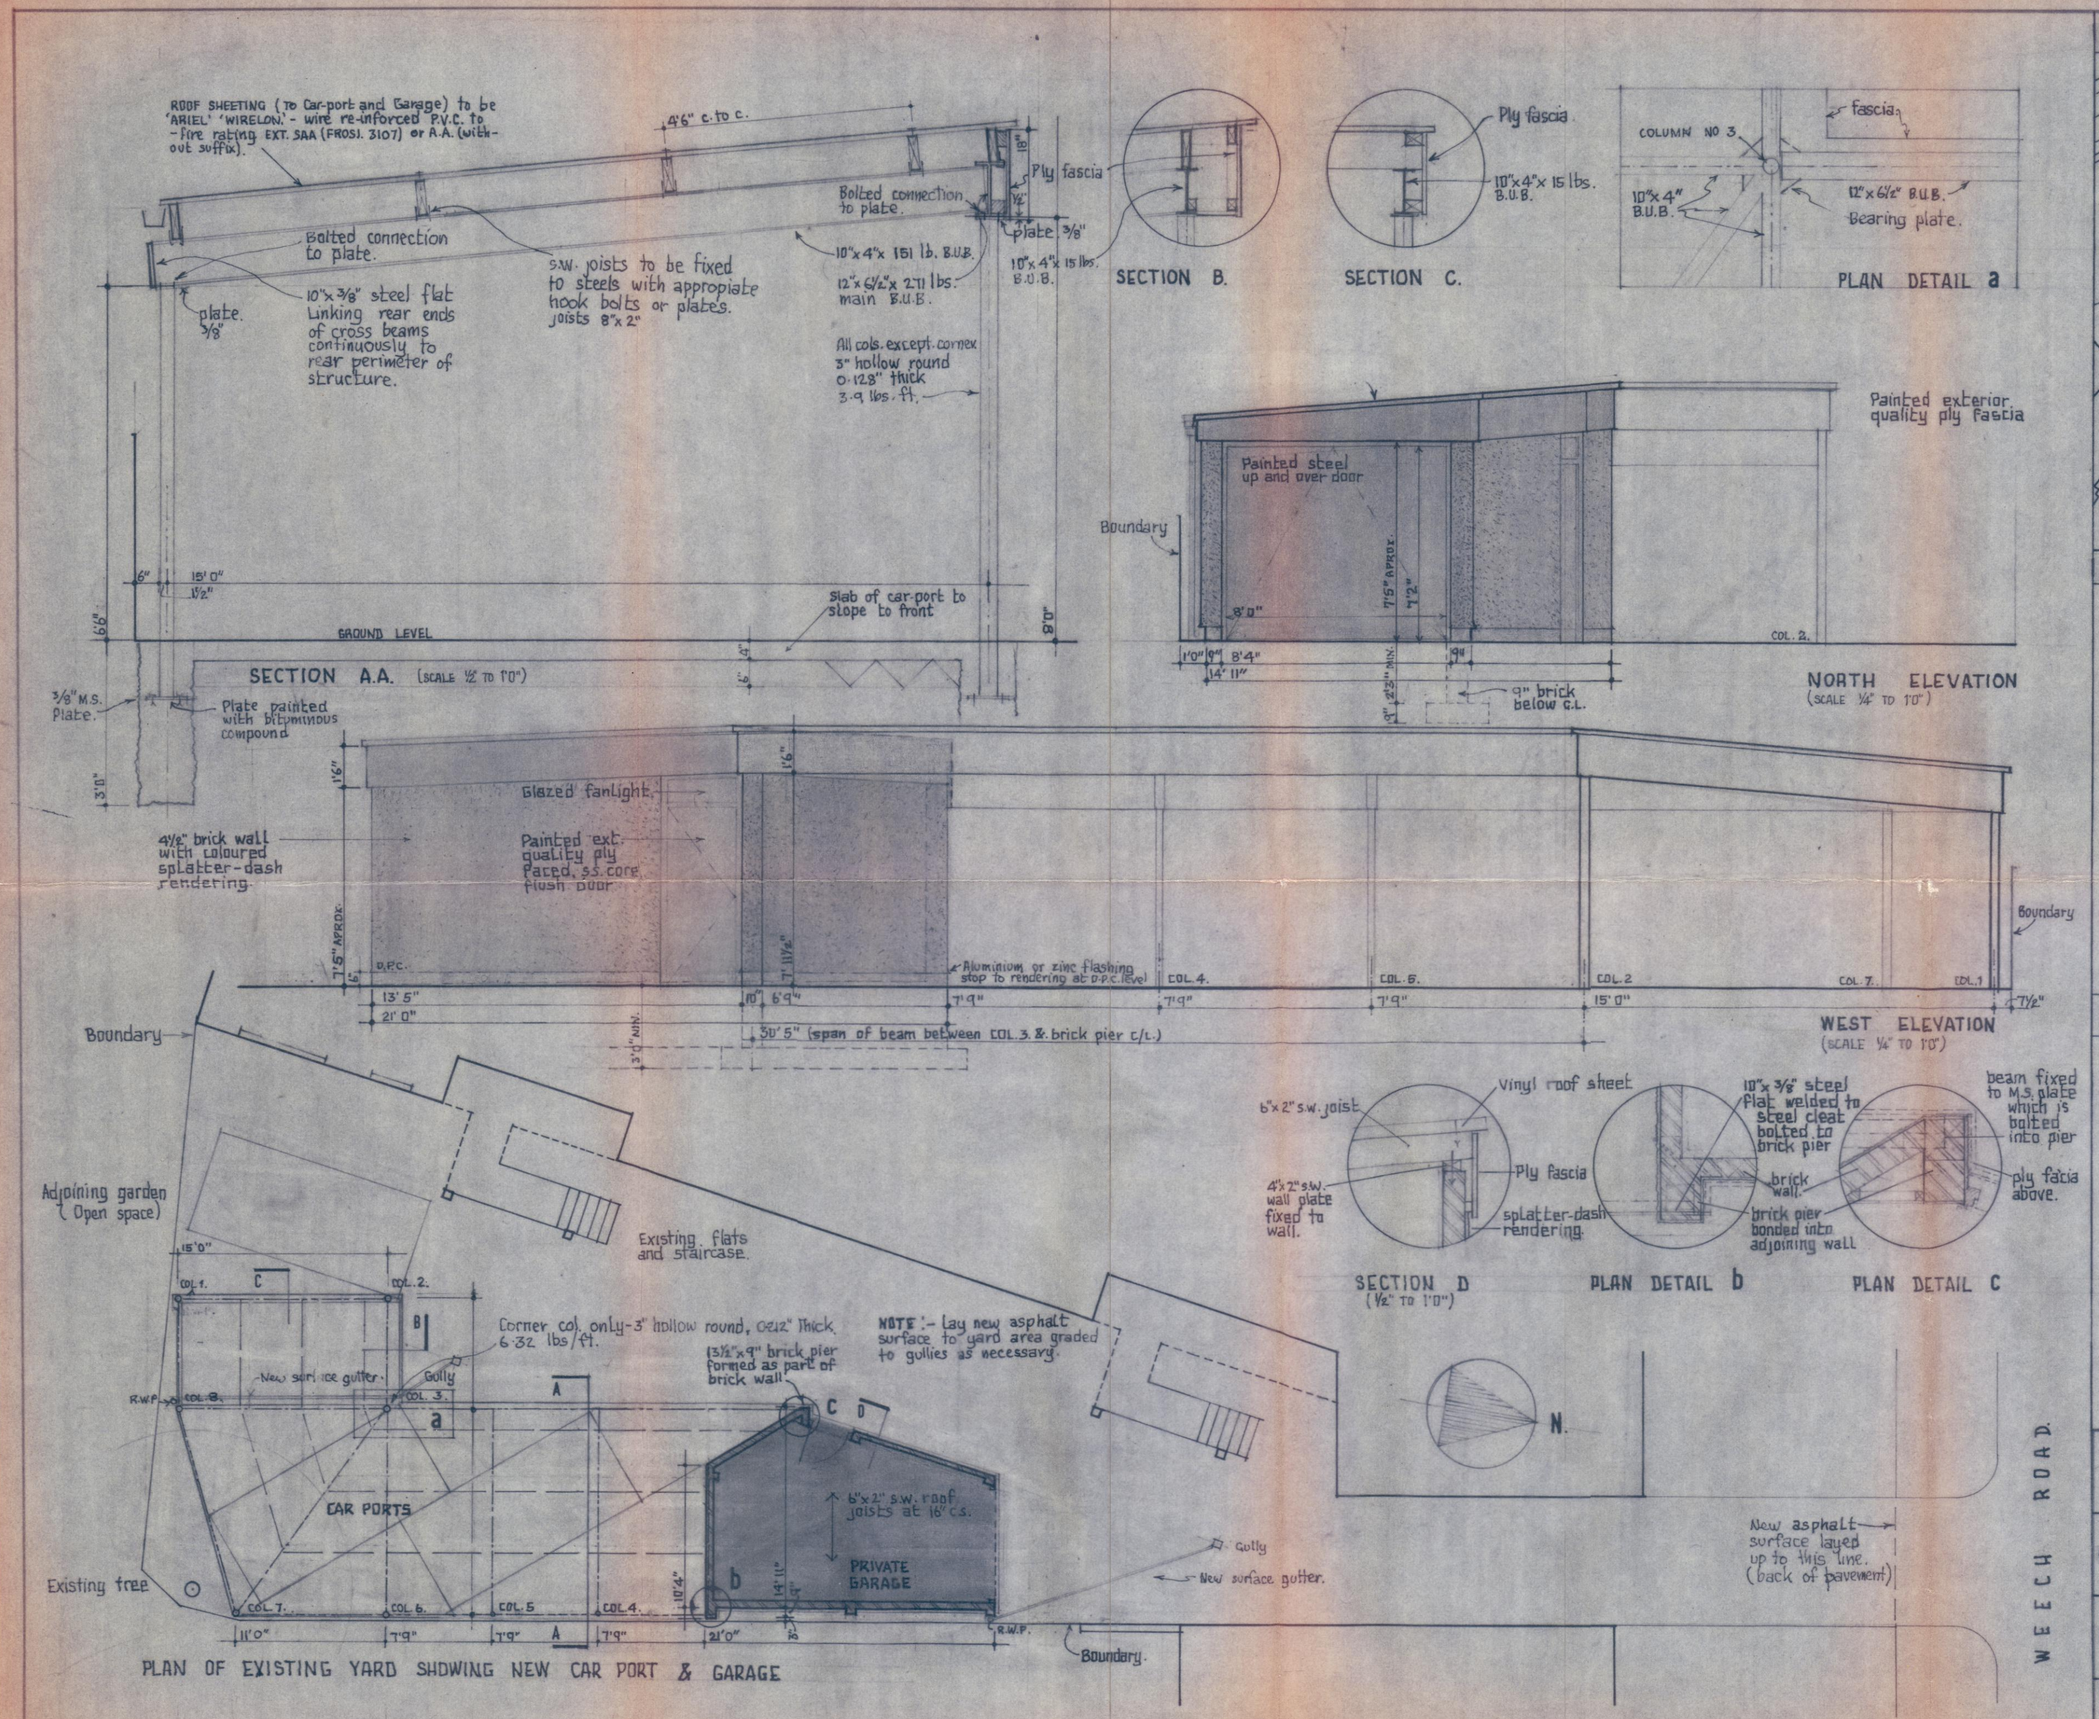

LOCATION PLAN

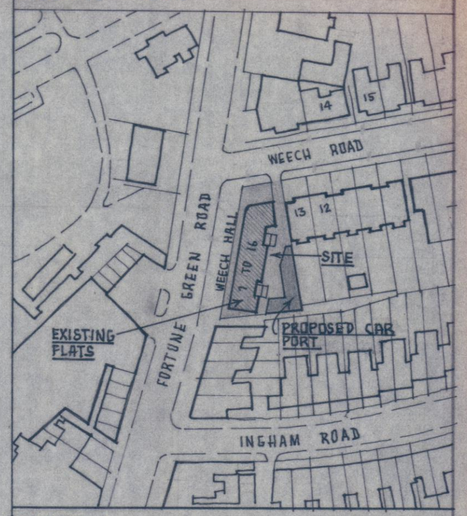

NOTES

GARAGE GROUND SLAB :- 4" conc. on 6" hardcore with visqueen 1.000 p.p.m. between. Slab is to be steel trowel finished to a slope of 1" in 10'0" in direction of door.

TIMBER :- All to be tanilised where concealed, or creosoted where exposed.

YARD SURFACE :- Re. concrete completly to graded falls to gullies.

STEEL :- All to be painted black.

FIXINGS :- All structural members to be fixed together not just resting one on another.

RENDERING :- To have approved waterproofing agent introduced into mix.

D.P.C. P.V.C. (heavy duty) D.P.C. 6" above G.L. in brick wall, base of wall between D.P.C. and visqueen D.P.M. to have 2 coats of synthaprof to which D.P.M. is firmly bedded.

REVISIONS

A - 1-8-71 Complete revisions to scheme.
B - 1-10-71 - Structural mods., notes.
C - 14-10-71 - Include garage
D - 26-10-71 - Additional brick piers all bonded into adjoining blockwork, revised roof sheeting, foundations, 4½" brick wall in lieu of block, D.P.C., purlin spacing, height of front cols. and garage.
E - 17-12-71 - Asphalt in lieu of concrete resurfacing of yard
F - 6-1-72 - Erase car-port shading.

CTP/E4/13/7/12637

816/32	1	F
PROPOSED GARAGE AT 'WEECH HALL' WEECH RD., N.W. 6.	SCALE ⅛" TO 1'0"	
	DATE 4-7-71.	
PLANS & SECTIONS.	DWN. M.R.W.	

Michael Belton & Assoc. - Architects.
The Mews. 34 Priestgate, Peterborough.
TEL: - 0733 - 60257.