ALL DIMENSIONS TO BE CHECKED ON SITE.
ANY DISCREPANCIES TO BE BROUGHT TO THE ATTENTION OF THE ARCHITECT IMMEDIATELY.

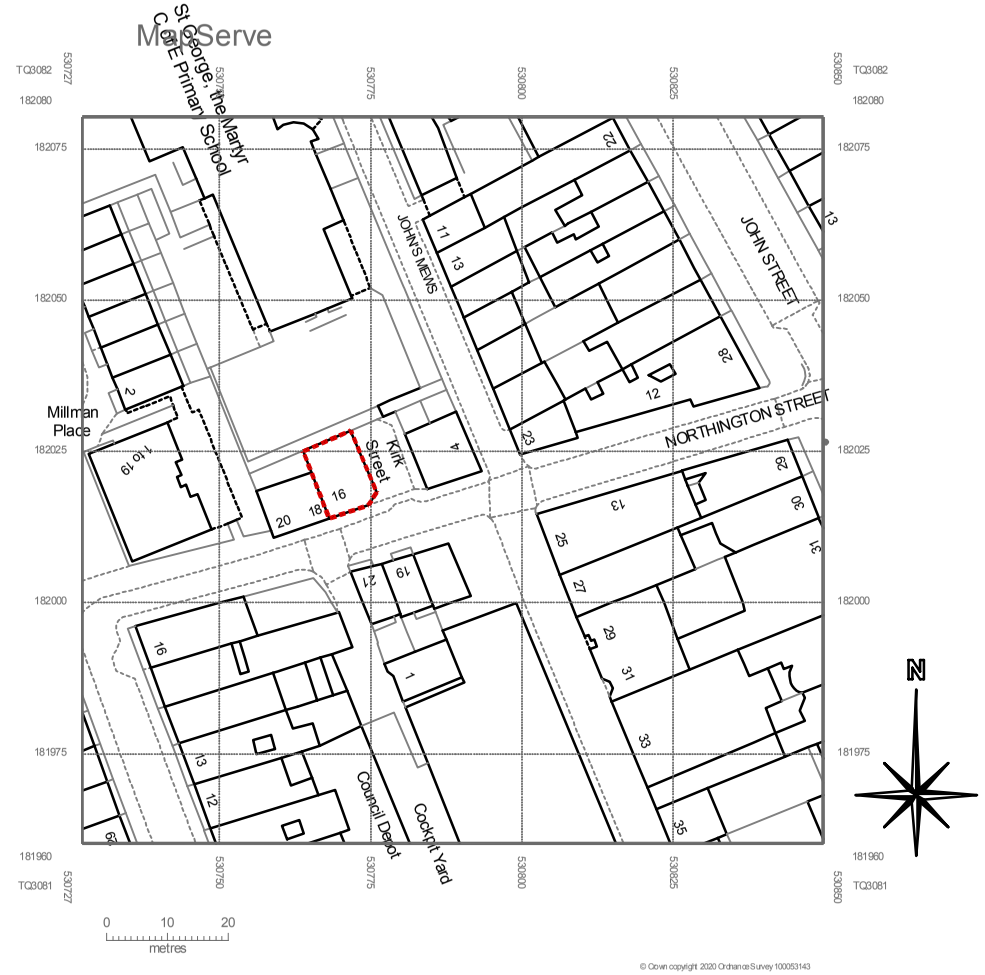

Site Location
Plan 1:1250

revisions rev nr.

project
Flat 3 - 16 Northington Street
London
WC1N 2NW

client
David Robertson

drawing title
Location plan

true associates ltd
medusa house
1 kilburn lane
london w10 4ae
tel 020 8960 3663
e-mail alan@trueassociates.co.uk

date August 2020 number A15750PA-008

scale 1:1250@A3 revision -

copyright