STANDARD SPECIFICATIONS

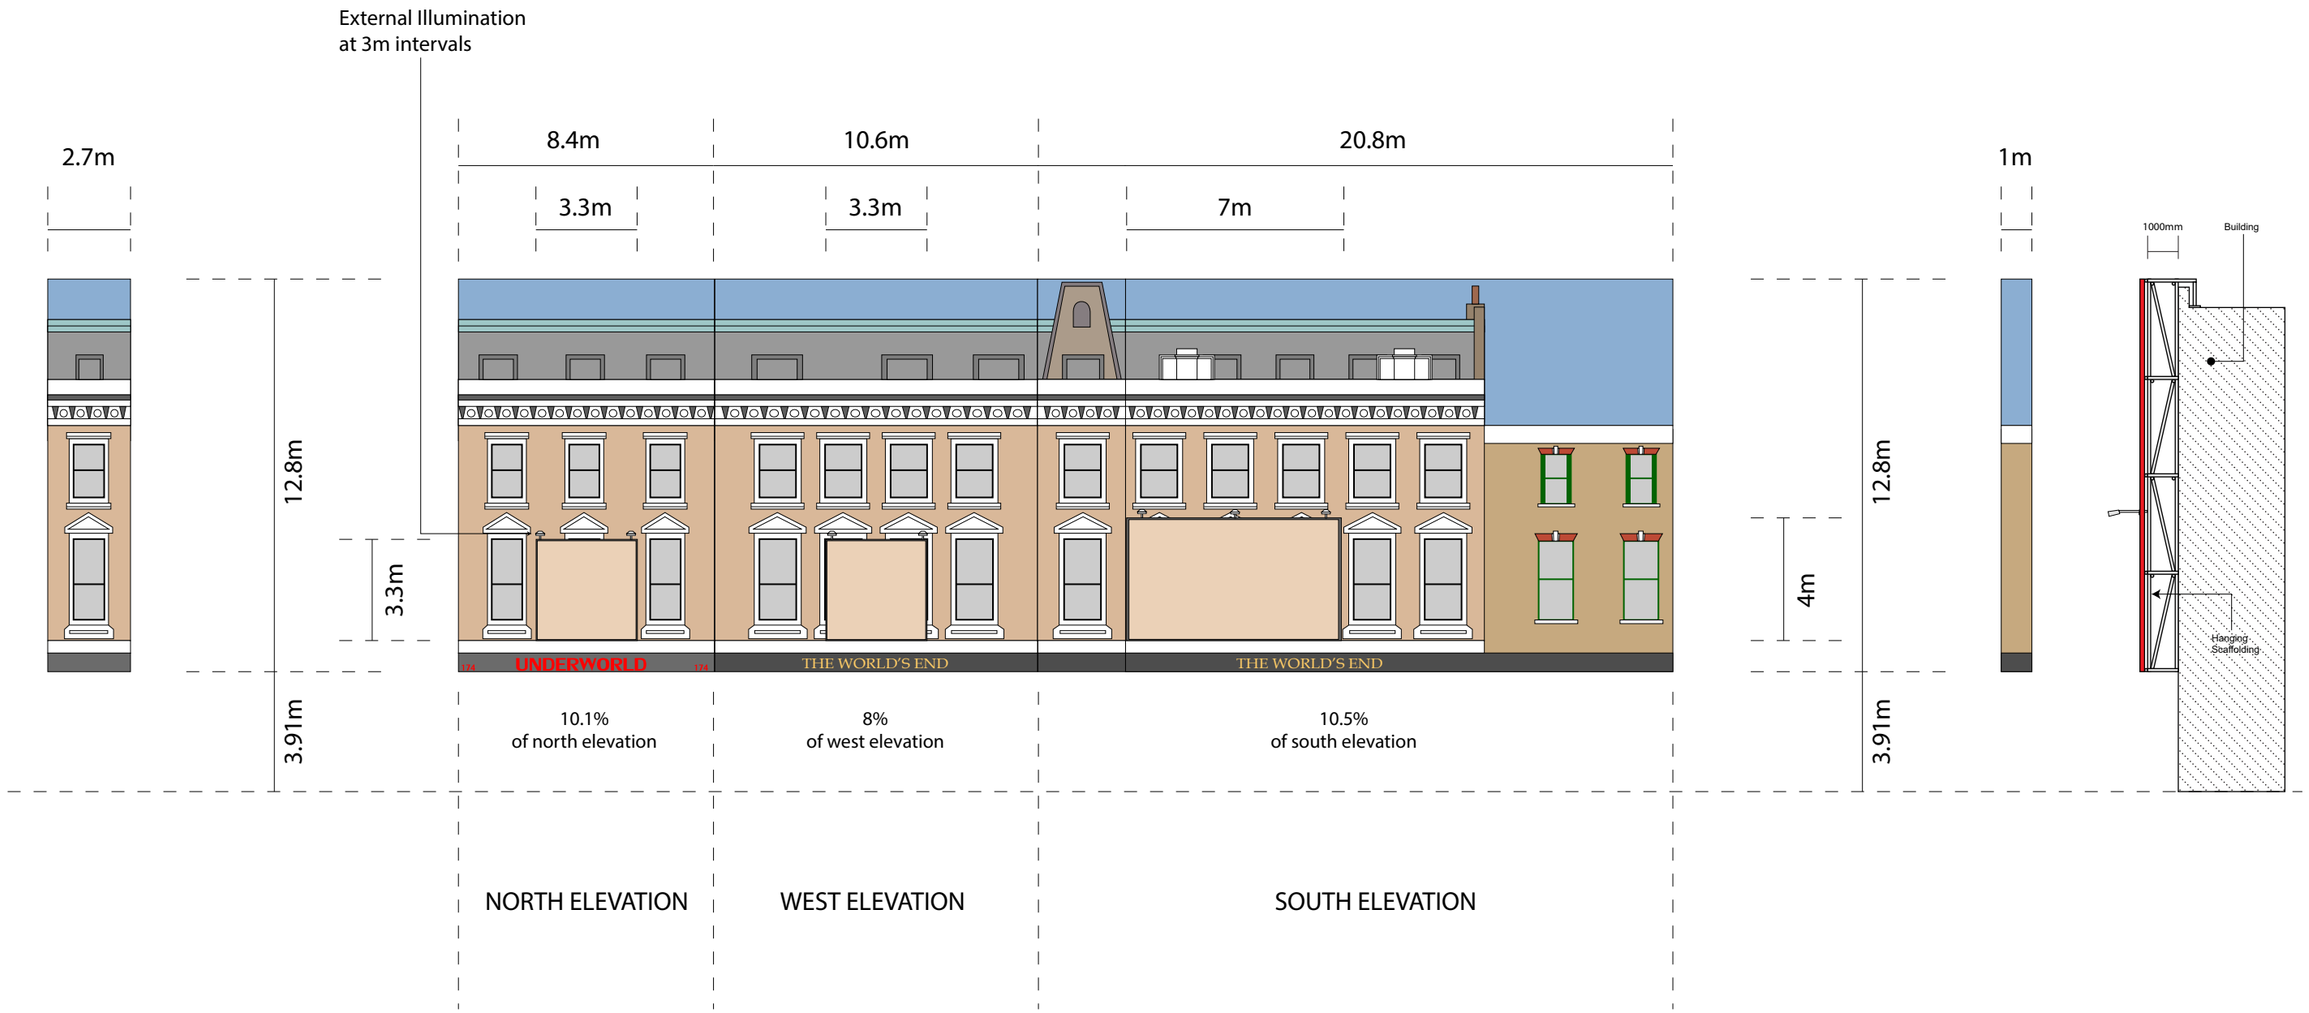

Site:	Title:	Date:	Dwg. No:	Scale: 1:500@A3
Worlds End Pub 174 Camden High Street, London, NW1 0NE	Standard Specifications	01/06/2020	PY3854/009	0m 4m 8m 12m 16m