A PROPOSED NORTHWEST ELEVATION

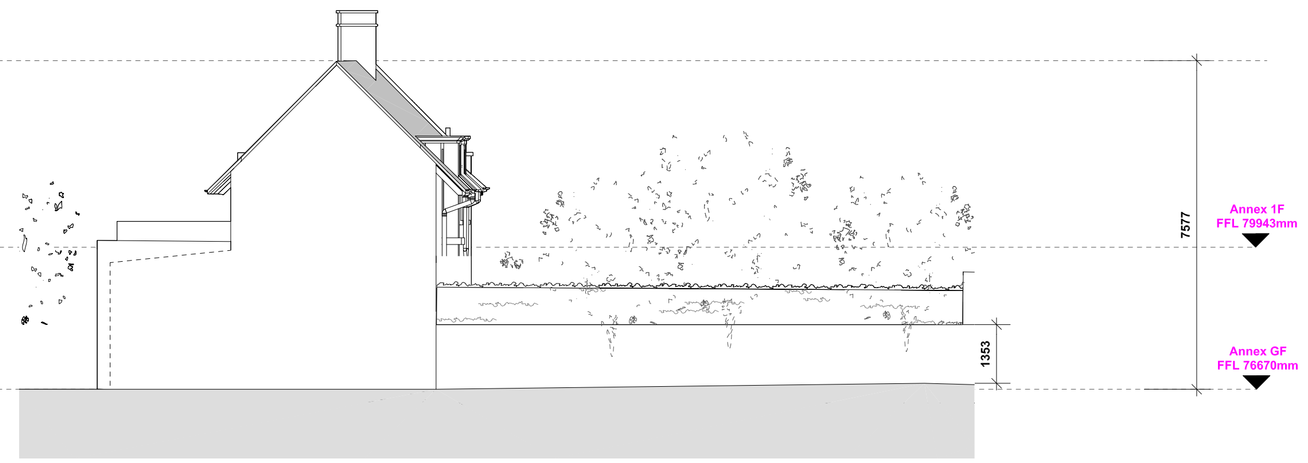

B PROPOSED NORTHEAST ELEVATION

Note: Brickwork will be cleaned as necessary to a method agreed with the Local Authority

Brickwork and stonework to be repaired on a like for like basis where necessary

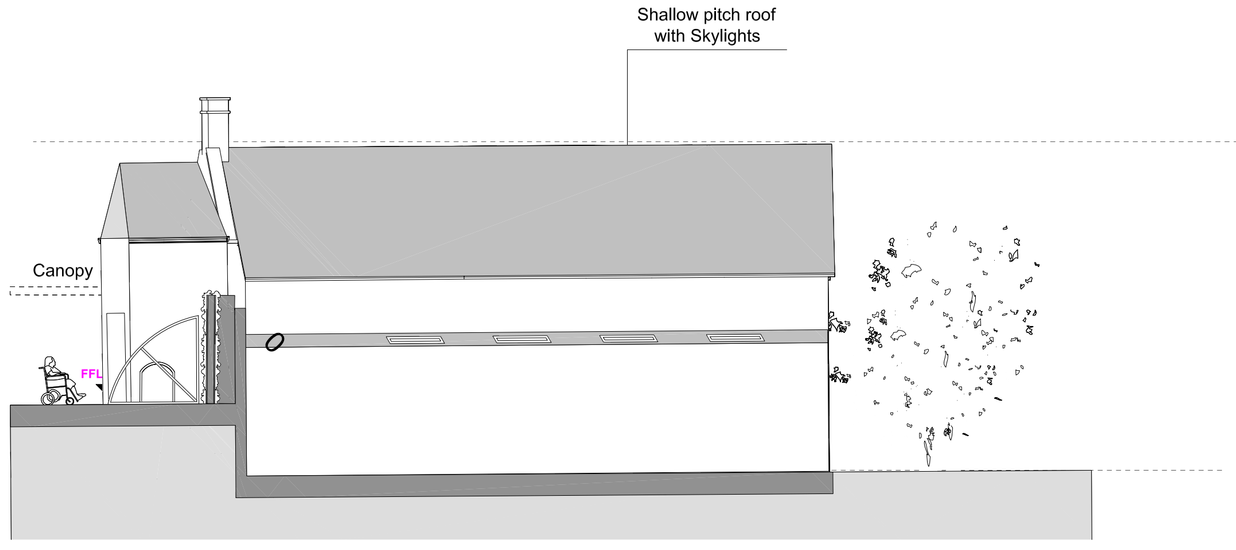

C PROPOSED SOUTHEAST ELEVATION

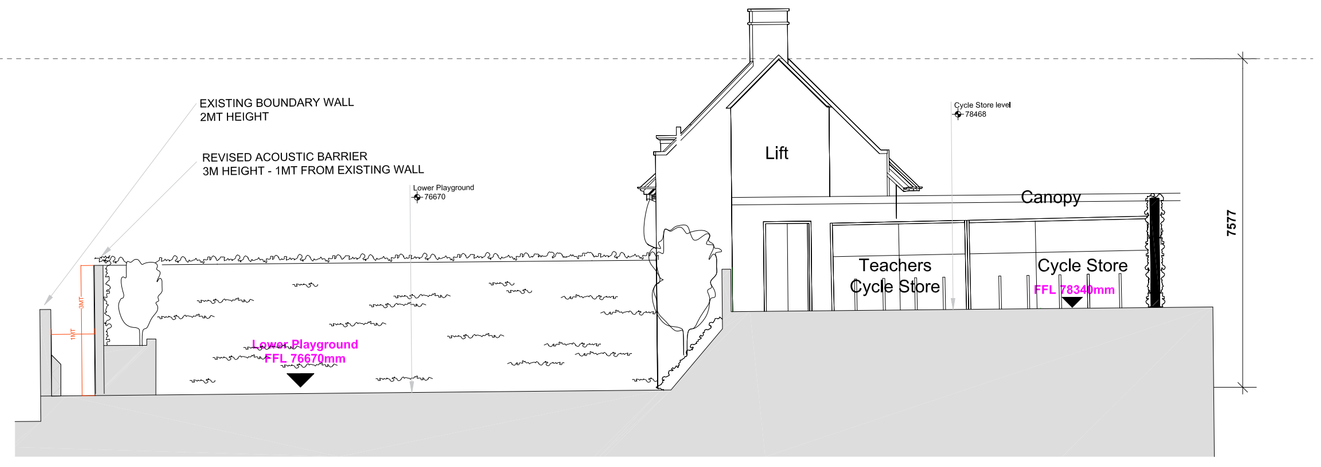

D PROPOSED SOUTHWEST ELEVATION

PROPOSED ANNEX ELEVATIONS

SCALE 1:100

0 5 10

PROPOSED

#	Date:	Revision:	DR:	CH:	Thumbnail:
	19/09/19	Rev.E - Acoustic Barrier updated			
	02/05/19	Rev.D - Notes removed			
	12/04/19	Rev.C - Notes added Acoustic wall included Lift amended			
	26/02/18	Rev.B - Bike storage closed			

Type: GENERAL ARRANGEMENT

Dwg.no: P - 1732 - 204 F

Status:

Scale: 1:100@ A1 1:200@ A3

Job Title: Abacus Belsize Primary School

Client: DFE

Drawing Title: Proposed Annex Elevations