THIS DRAWING IS COPYRIGHT AND MUST NOT BE USED WITHOUT THE EXPRESS PERMISSION OF GRAHAM WELDING

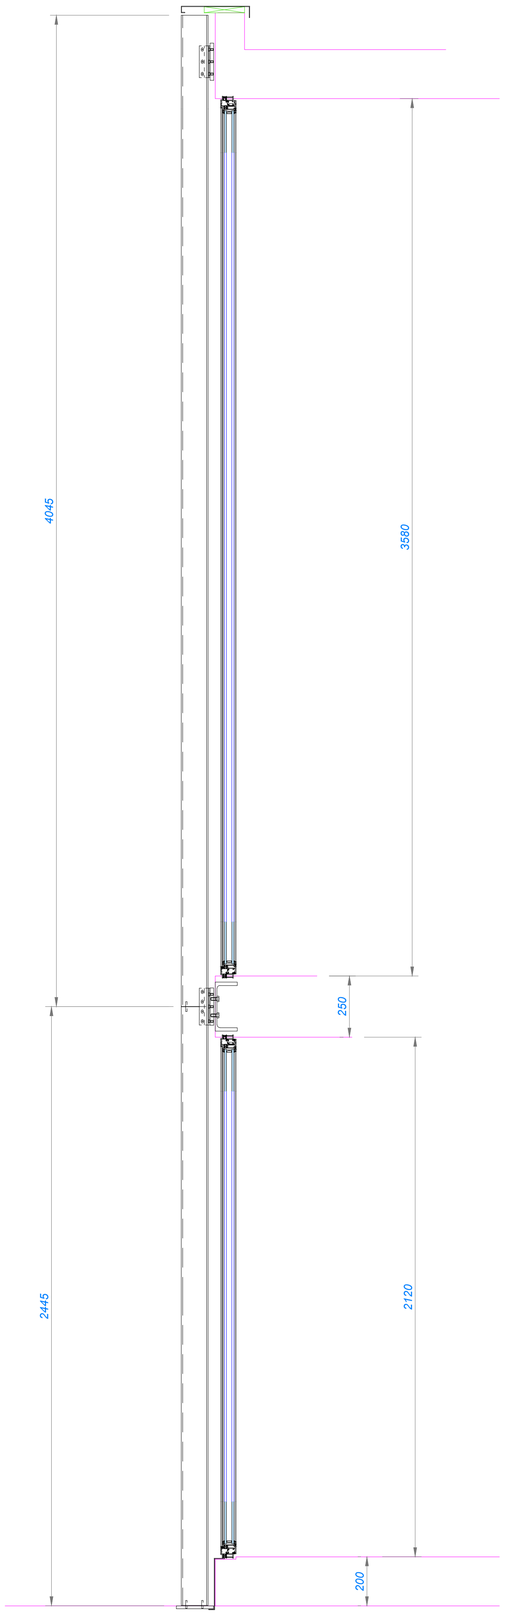

SECTION THROUGH

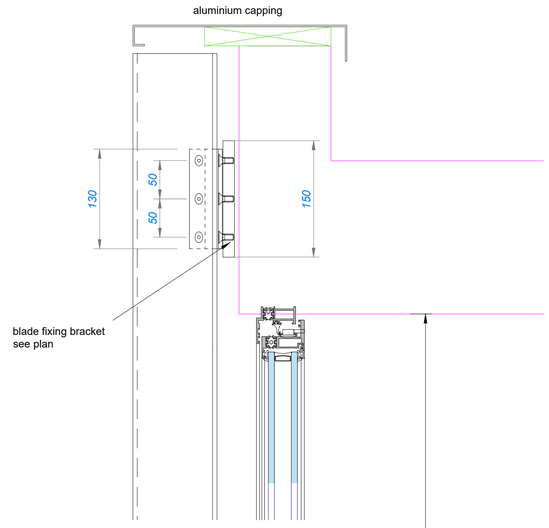

ENLARGED SECTION HEAD

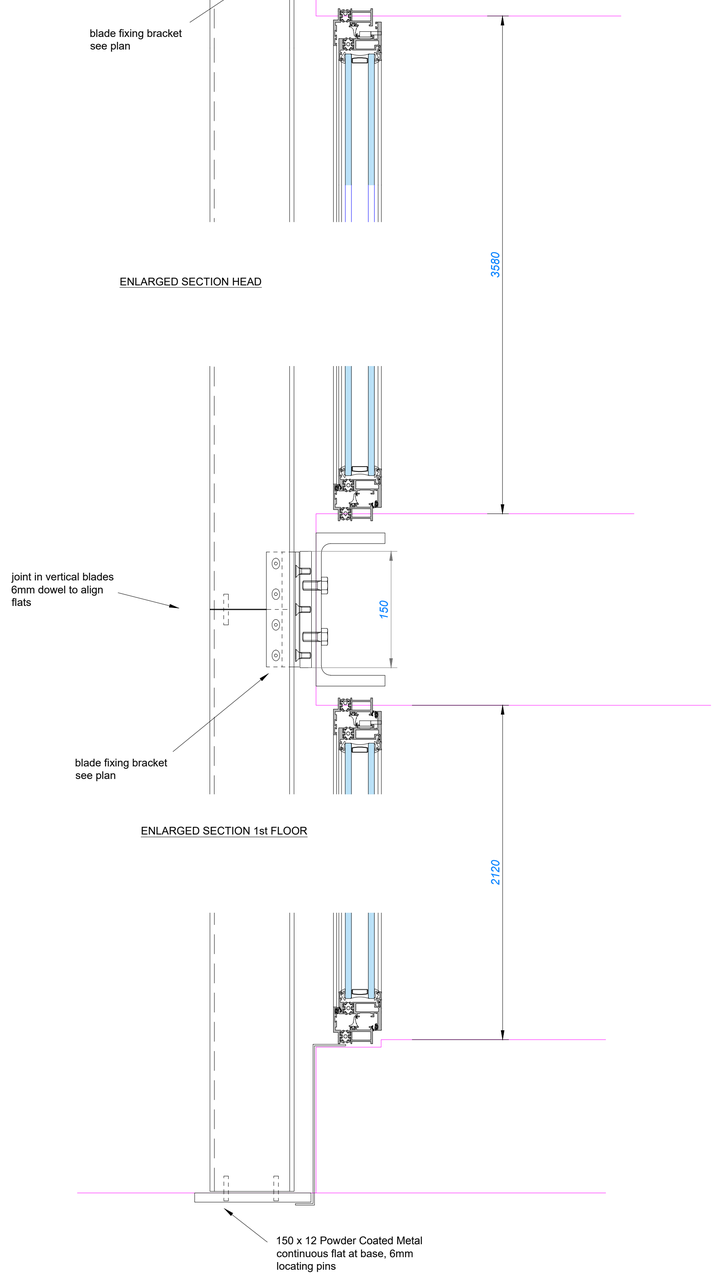

ENLARGED SECTION 1st FLOOR

ENLARGED SECTION GROUND FLOOR

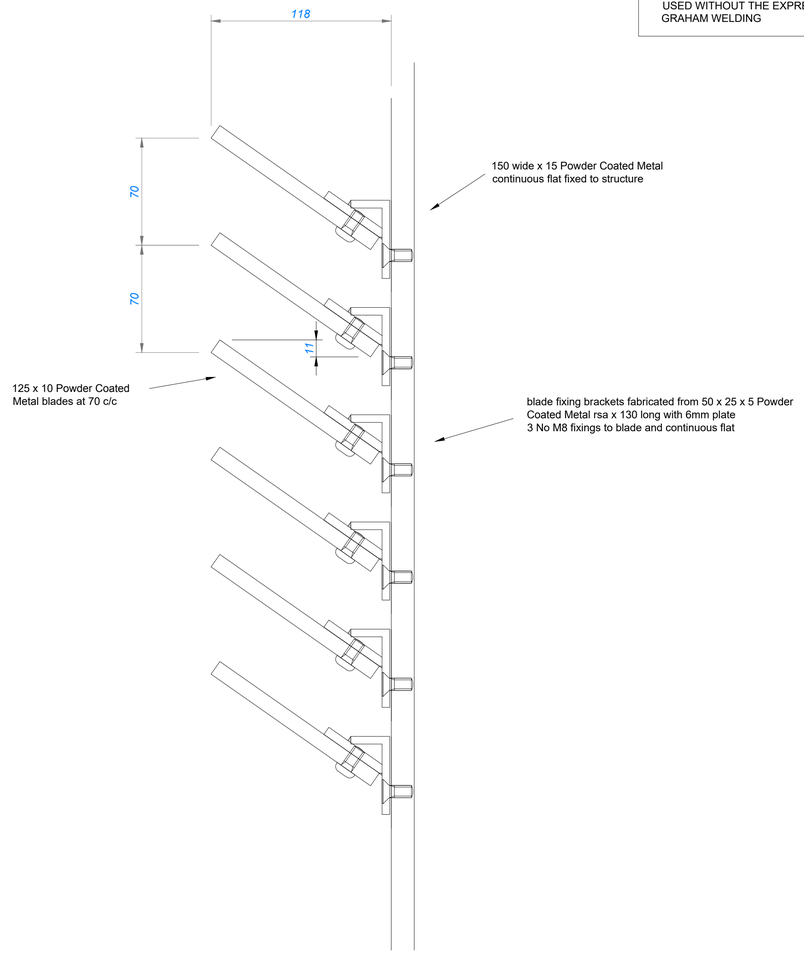

PLAN DETAIL OF POWDER COATED METAL BLADES

REV	DATE	TITLE	INITIAL

GRAHAM WELDING LTD
UNIT 9 SUMMIT CENTRE
SUMMIT ROAD
POTTERS BAR
HERTFORDSHIRE EN6 3QW

TEL - 01707 663 827

CLIENT:
RUNDELL ASSOCIATES

TITLE:
LOUVRE SCREEN
BEDFORD SQUARE MEWS

DRAWN:	DATE: 10 / 09 / 20
SCALE:	REF:
DRAWING NUMBER: PRELIMINARY	REV: -