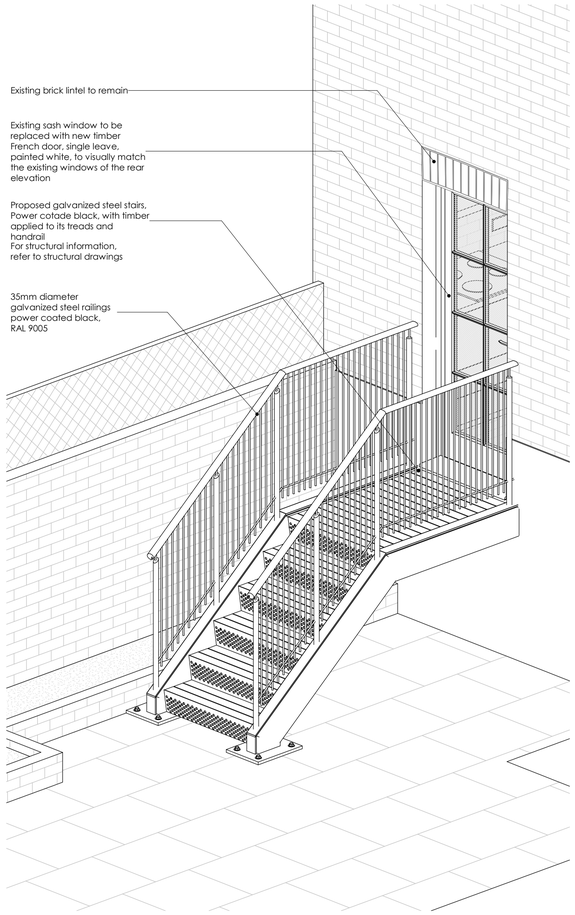

01 PROPOSED PERSPECTIVE - STAIRS & DOOR

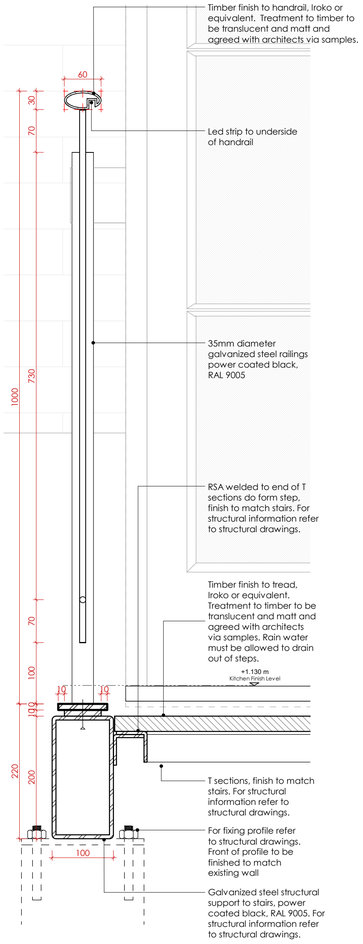

02 RAILING & STEPS - SECTION DETAIL
1 : 5

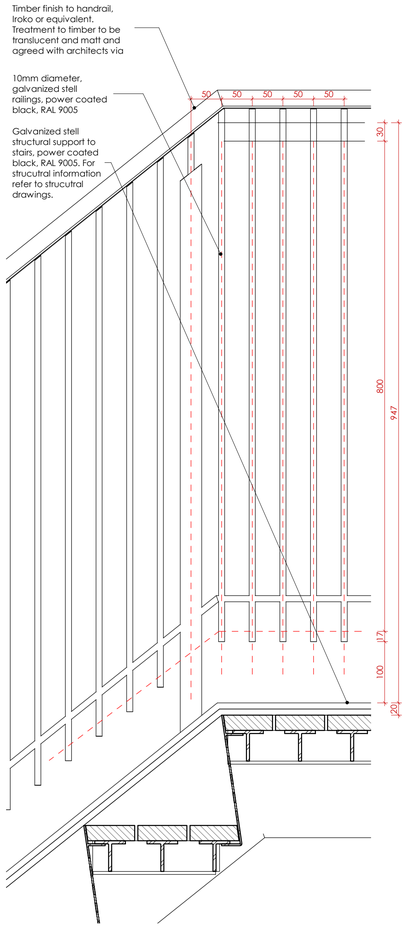

03 RAILING - SECTION DETAIL
1 : 5

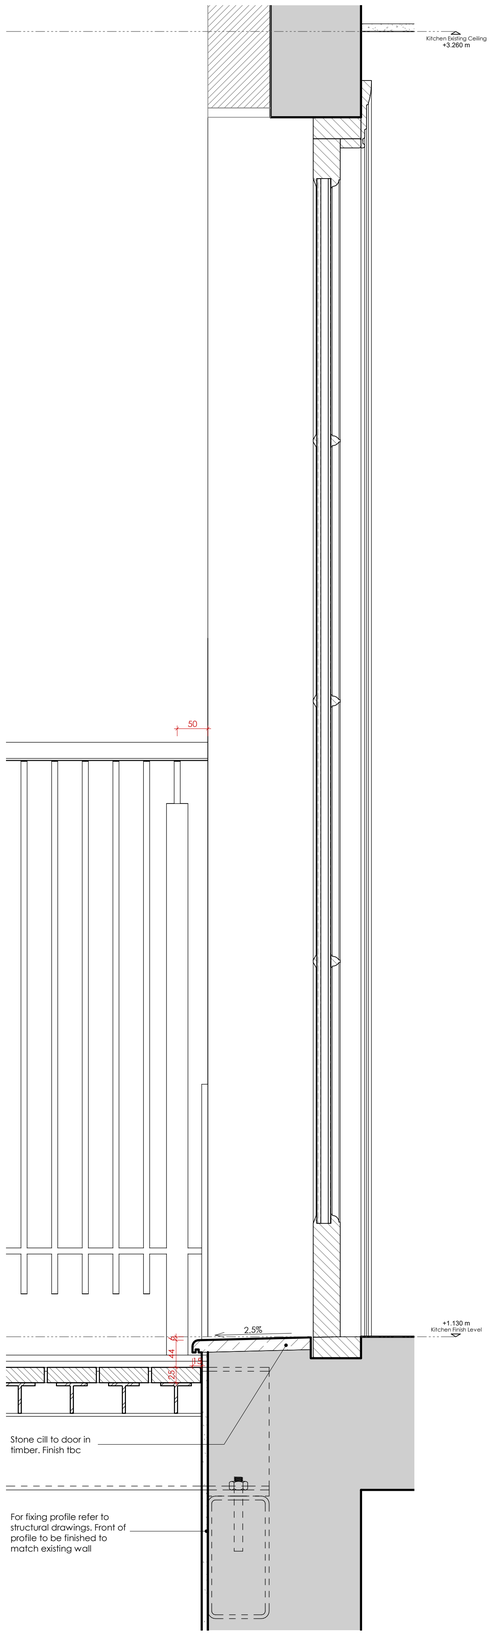

05 DOOR TRESHOLD - SECTION DETAIL
1 : 5

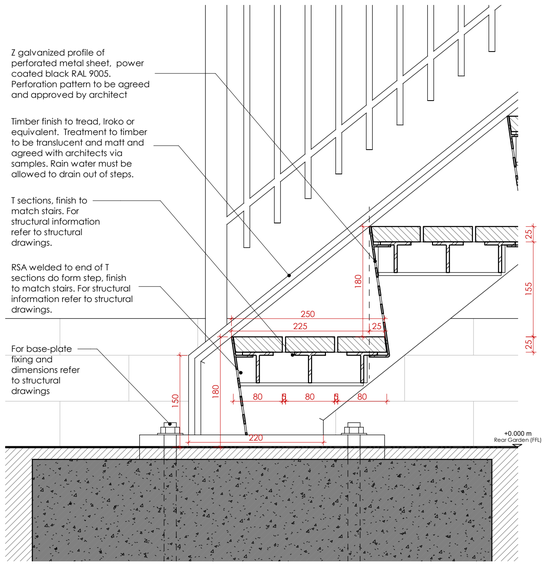

04 STEPS - SECTION DETAIL
1 : 5

General Notes

1. The drawings shall not be measured. Only listed dimensions are valid;

2. All dimensions are in millimeters, except for the quota levels (meters) or other specified measurement units;

3. All dimensions must be verified on site by suppliers and contractor;

4. WAY Architecture Yell must be notified in writing if any discrepancies found;

5. Shop drawings of stairs, door and kitchen must be submitted to architects for approval, before work start;

6. Sample of all finishes must be submitted to architects for approval, before work start.

Rev.	Date	Description	Check
00	22/07/2020	For tender	PP

Project Location

63 Albert Street,
London NW1 7LX.

Reference

WAY Architecture Yell

London - UK
Second Floor Studio
28 Poland Street
London W1F 8QP
+44 (0)79 121.454.86

Campinas - Brazil
Av. José Rocha Bonfim, 214
Ed. Frankfurt - Sala 123
Condominio Praça Capital
Campinas, SP 13080-650
+55 19 3368.8737 / 3368.8693

Client

Ariel Sommer

Project

63 Albert Street

Title

Stairs Details

Date	Drawing	Proj. No	Scale
24/07/2018	WAY	W-000	@ A3 1 : 10 @ A1As indicated

Drawing No.

A03

Revision

00

Stage

Tender

A1 sheet size