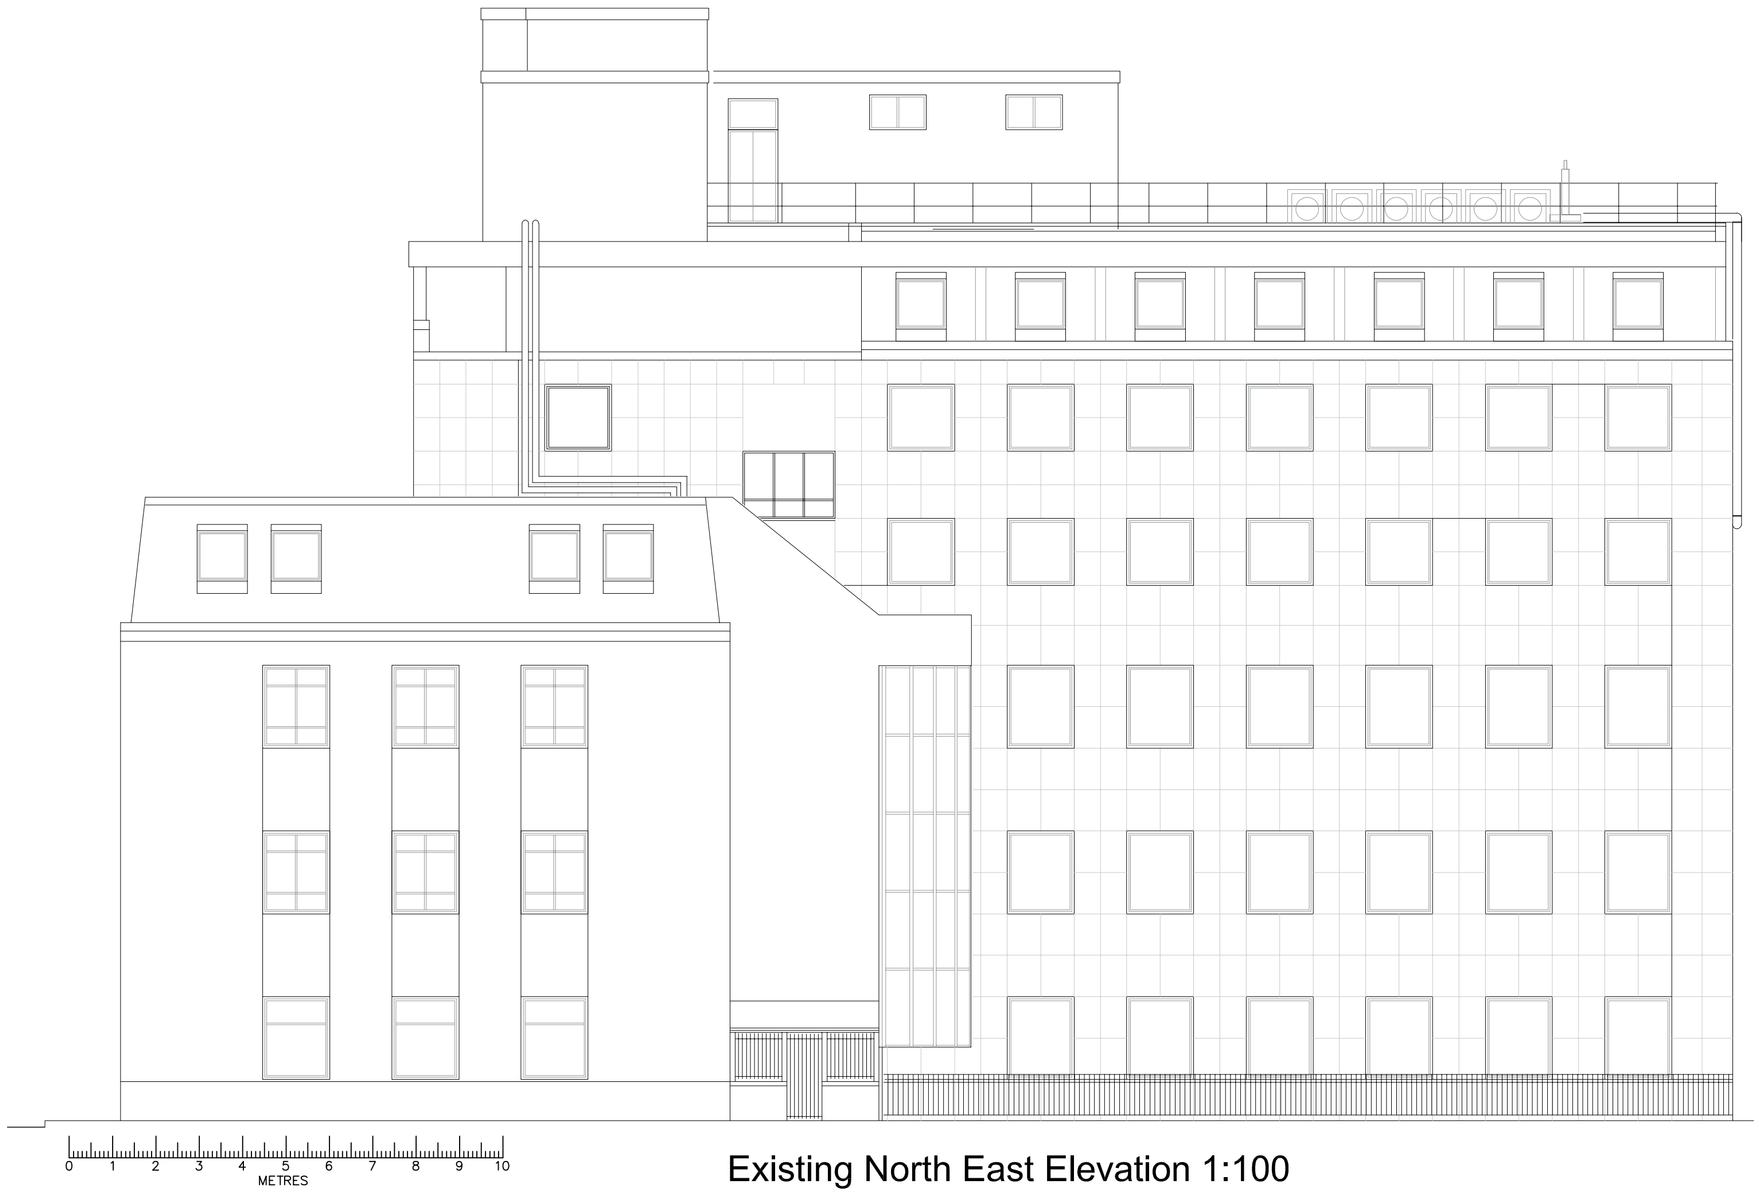

Existing North East Elevation 1:100

Existing North West Elevation 1:100

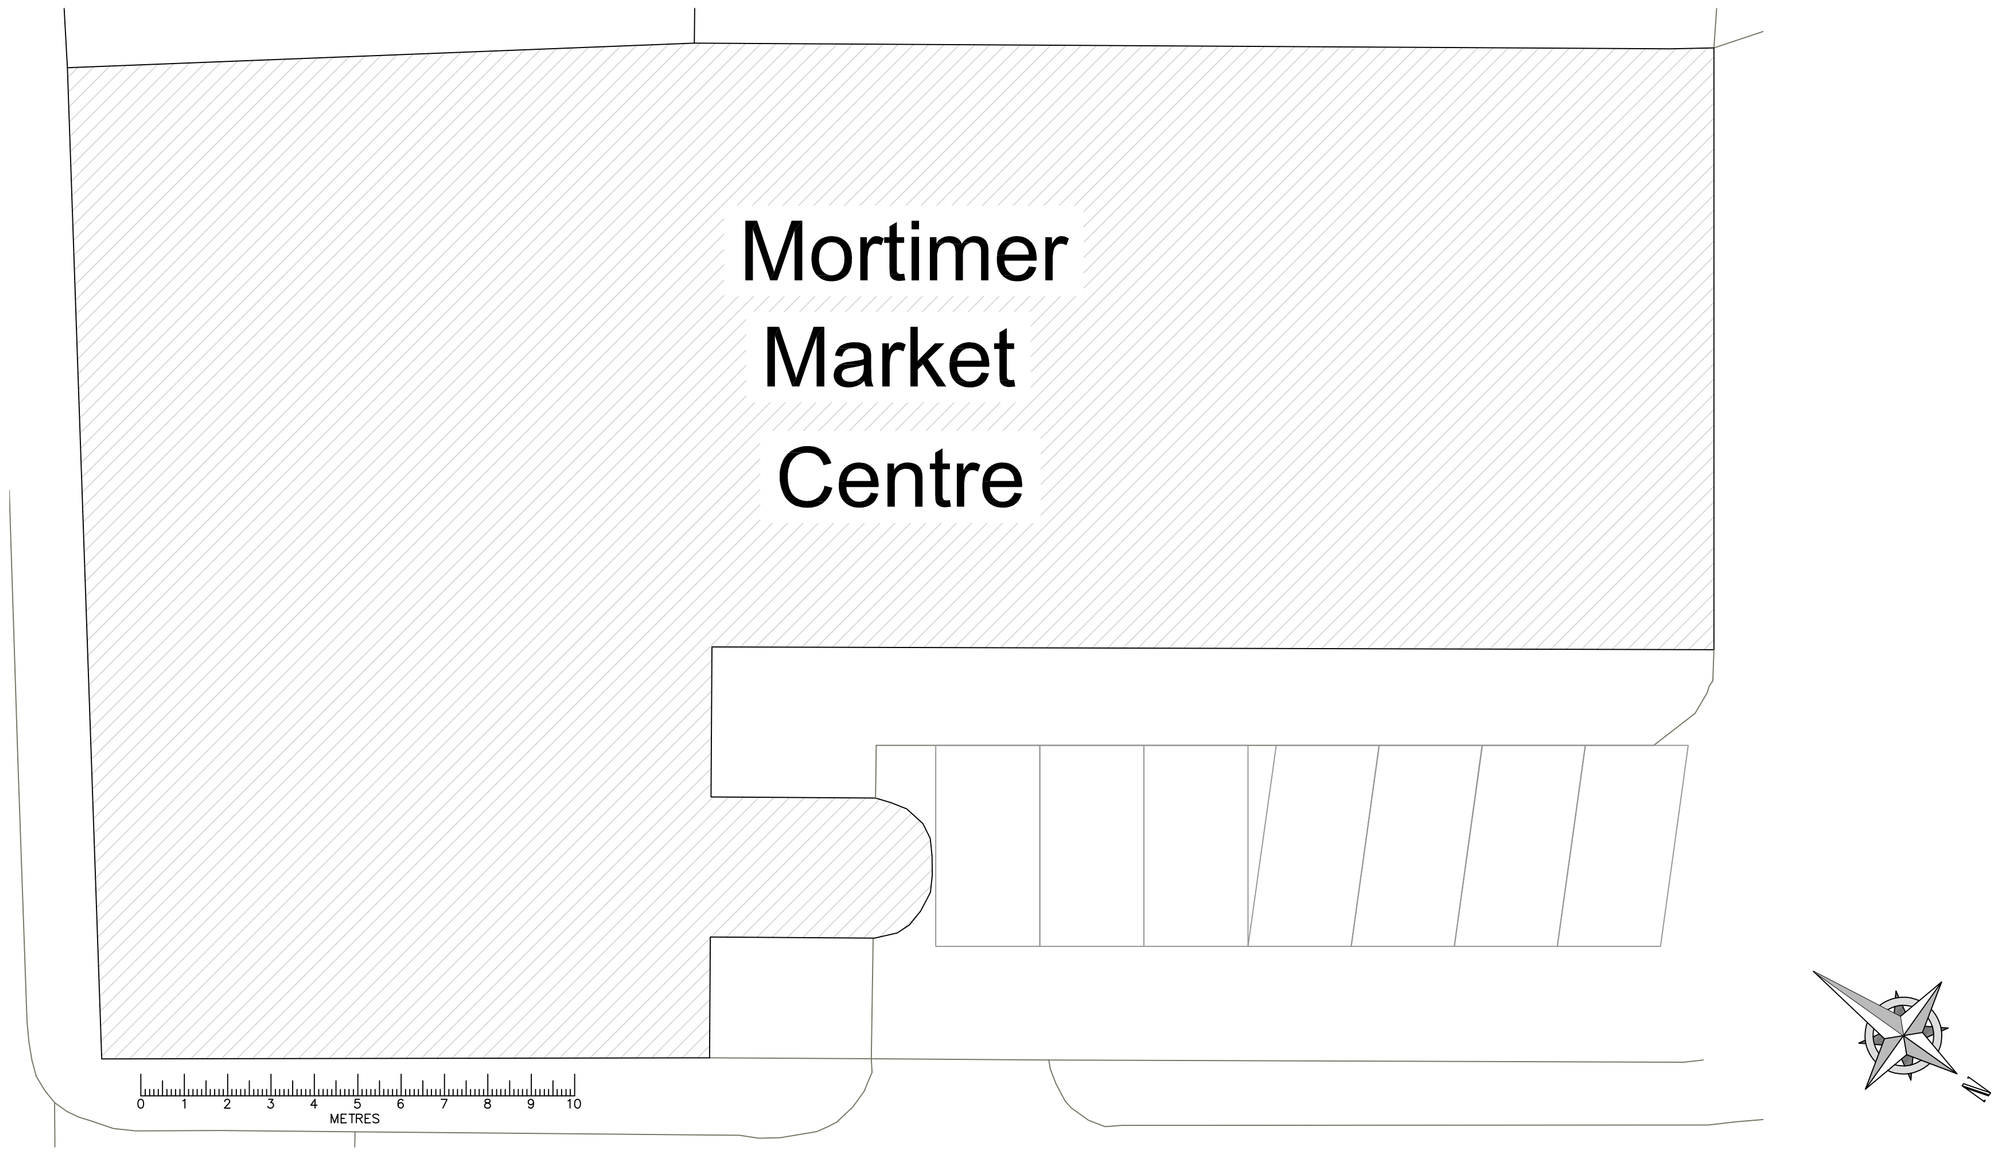

Existing Ground Floor Layout 1:100

IMPORTANT
Copyright of this drawing belongs to and is vested in Split Infinitive. It may not be reproduced or distributed in any way or for any purpose without written consent by Split Infinitive. Any Persons, firm or company unlawfully reproducing or distributing this drawing or in anyway infringing the copyright therein will be prosecuted.

In the event of any detail or dimensional conflict between drawings, the matter should be referred to Split Infinitive for clarification.

Where dimensions are not given, drawings must not be scaled.

All dimensions to be checked on site prior to any work commencing.

All dimensions shown on the drawings are in millimeters

All works to be carried out in accordance and with the approval of all statutory authorities. To include planning, building control, local water authority, etc.

All works to be carried out in accordance with current CDM regulations.

SPLIT INFINITIVE

Split Infinitive
45 Sundial Court
Barnsbury Lane
Surbiton KT5 9AN

Tel +44(0) 207 183 7099
Mob +44(0) 782 826 8339

email young@split-infinitive.com
webpage www.split-infinitive.com

Client

Project
Mortimer Market Centre,
Capper Street, London,
WC1E 6JB

Drawing
Existing Floor Plan & Elevations

Scale
1:100@A1

Date 16th Sept 2020

Drawn YC

Drawing No. SP01-MORNHS01

Rev. B