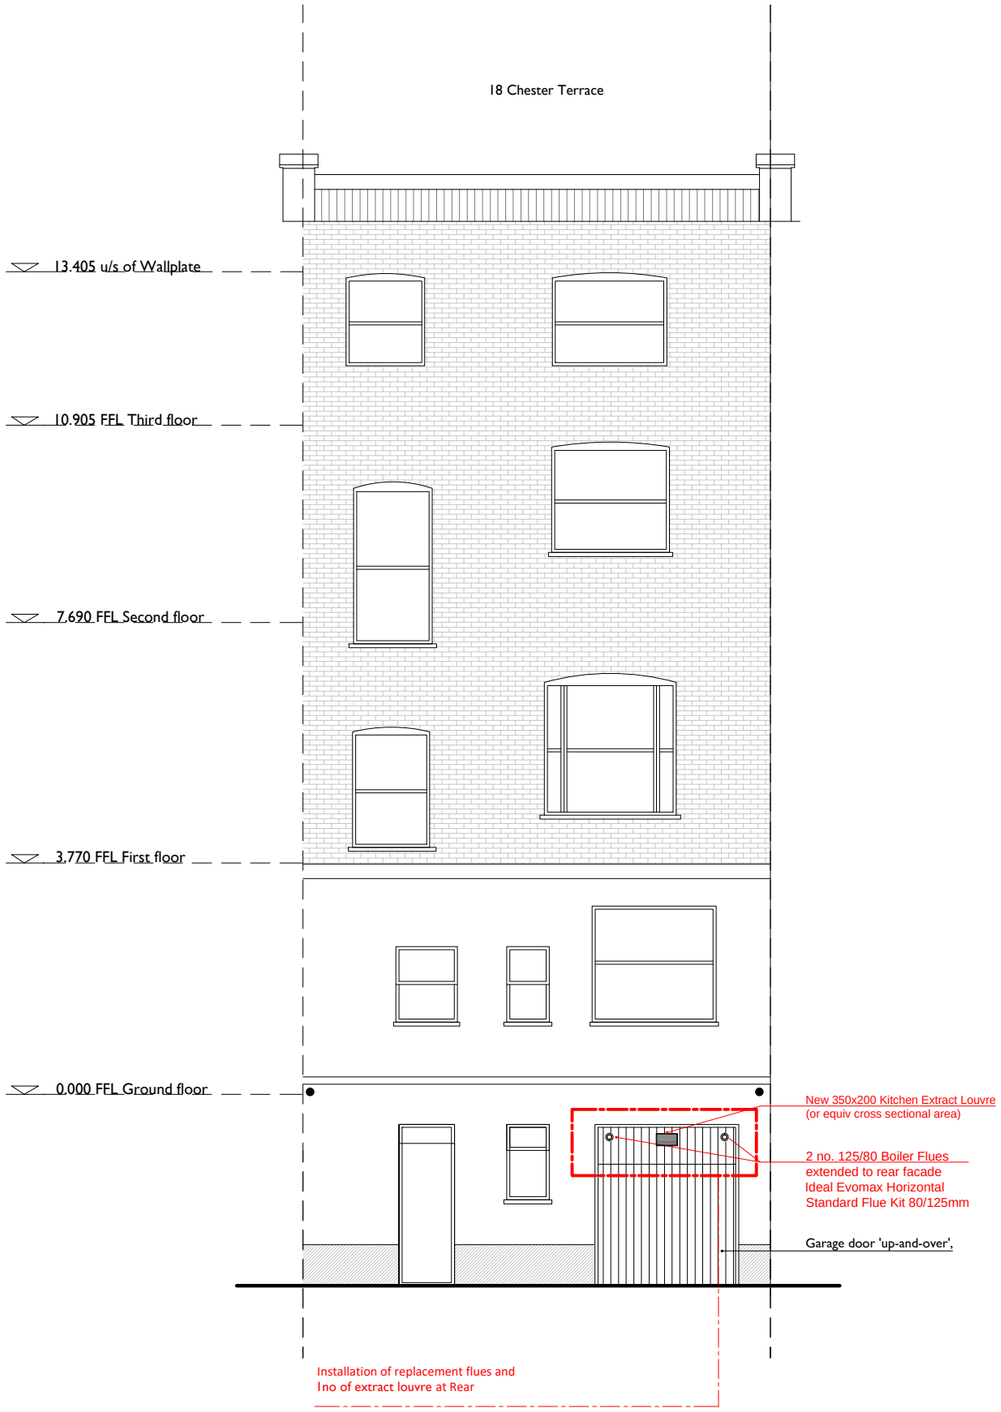

0 1 2 3 4 5 M

Scale 1:100

LUCINDA SANFORD
INTERIOR, ARCHITECTURAL DESIGN & MANAGEMENT

TITLE	PROJECT / CLIENT	DRAWING No.	DATE CREATED	REVISION HISTORY		
Proposed REAR ELEVATION	Chester Terrace 18, NW1 4ND	261	06.11.2019	H	17.09.2020	Drawing amended
		DRAWN BY SS	SCALE 1:100@A3			

NOTES
A. Check all dimensions and conditions on site.
B. Precise positions & dimensions of all fixtures and fittings is subject to confirmation on site.
C. Allow for the protection of all finishes and fittings that are to be retained.
D. All drawings are to be read in conjunction with the relevant specification.

UNIT 11 ROTHERHITHE BUSINESS ESTATE
ROTHERHITHE NEW ROAD
LONDON SE16 3RH
020 7237 9098
BOYANA@LUCINDASANFORD.COM
WWW.LUCINDASANFORD.COM