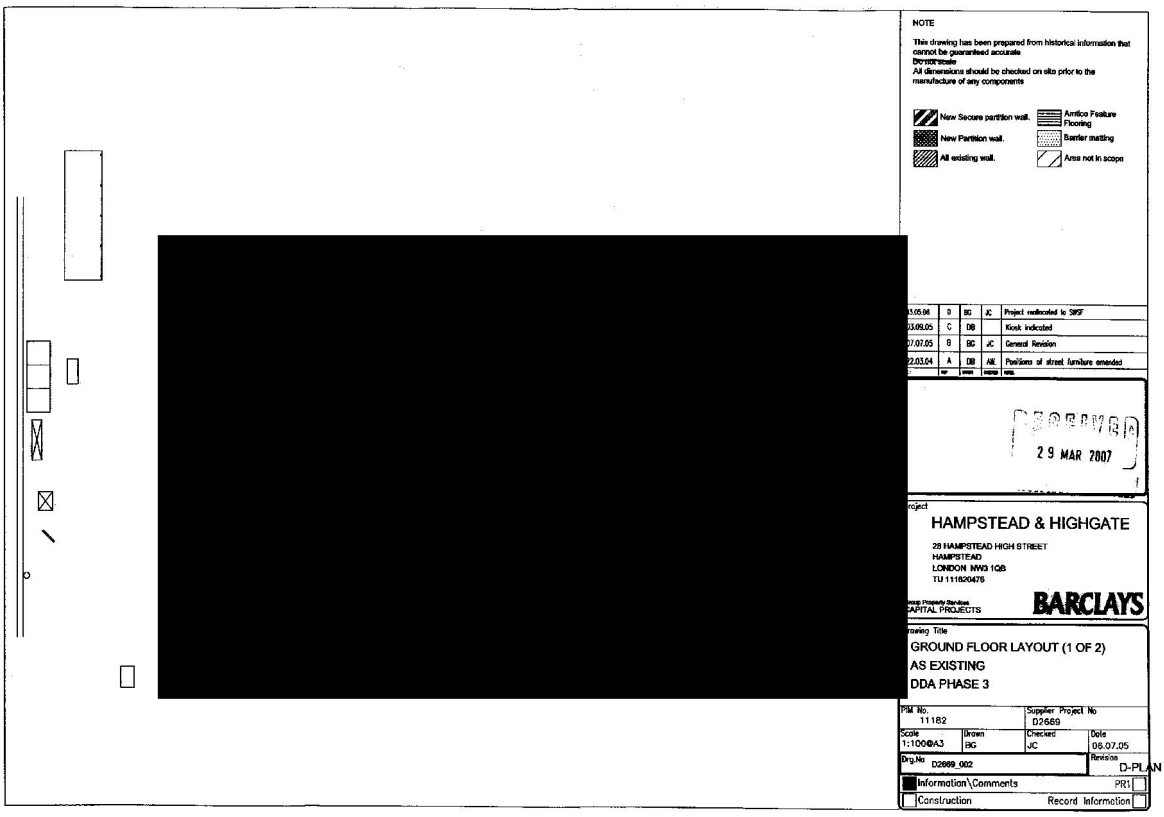
NOTE
This drawing has been prepared from historical information that cannot be guaranteed accurate
Do not scale
All dimensions should be checked on site prior to the manufacture of any components
New Secure partition wall.
New Partition wall.
All existing wall.
Antico Feature Flooring
Barrier matting
Area not in scope
[redacted]
13.05.06 | B | BG | JC | Project reallocated to SMSF
13.09.05 | C | DB | | Kiosk indicated
07.07.05 | B | BG | JC | General Revision
22.03.04 | A | DB | AM | Positions of street furniture amended
RECEIVED
29 MAR 2007
Project
HAMPSTEAD & HIGHGATE
28 HAMPSTEAD HIGH STREET
HAMPSTEAD
LONDON NW3 1QB
TU 111820476
Group Property Services
CAPITAL PROJECTS
BARCLAYS
Drawing Title
GROUND FLOOR LAYOUT (1 OF 2)
AS EXISTING
DDA PHASE 3
PM No. 11182
Supplier Project No D2669
Scale 1:100@A3
Drawn BG
Checked JC
Date 06.07.05
Drg.No D2669_002
Revision
D-PLAN
Information\Comments
PR1
Construction
Record Information