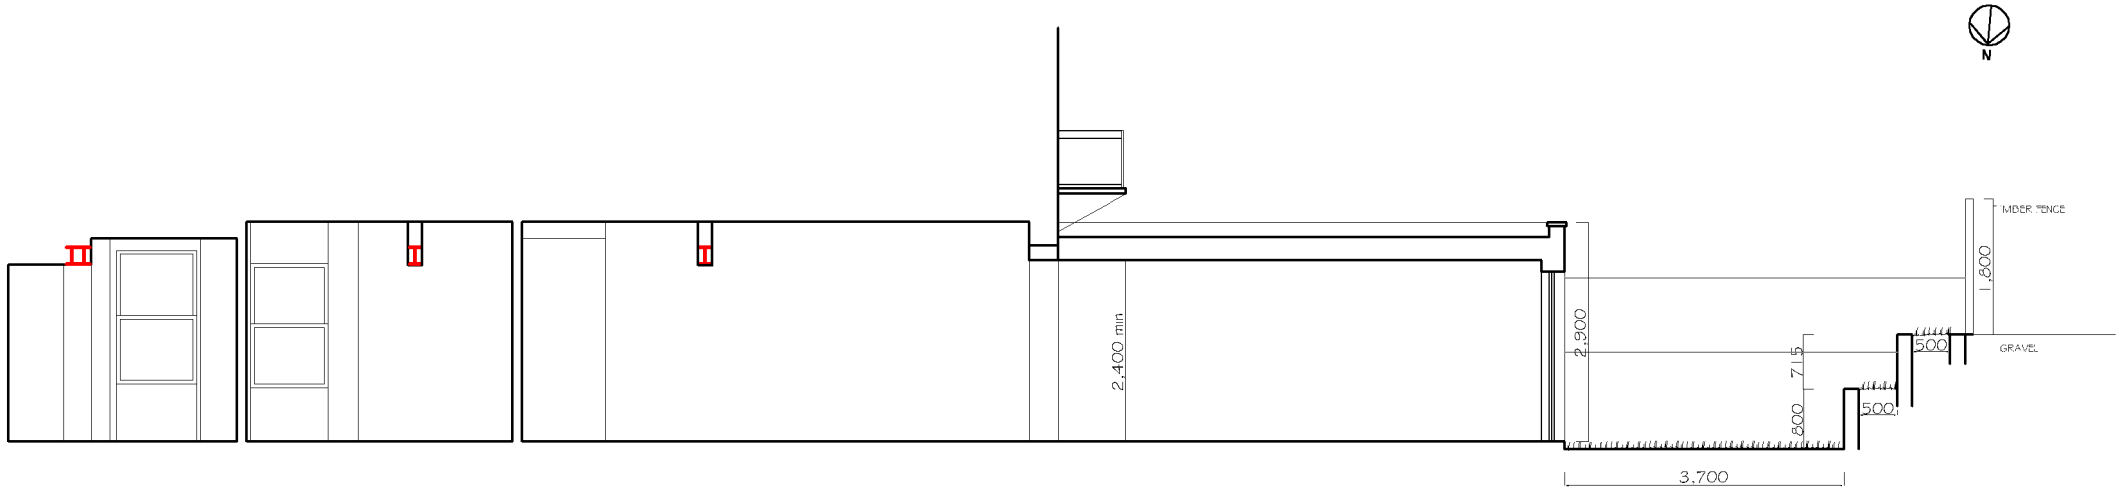

SECTION B-B

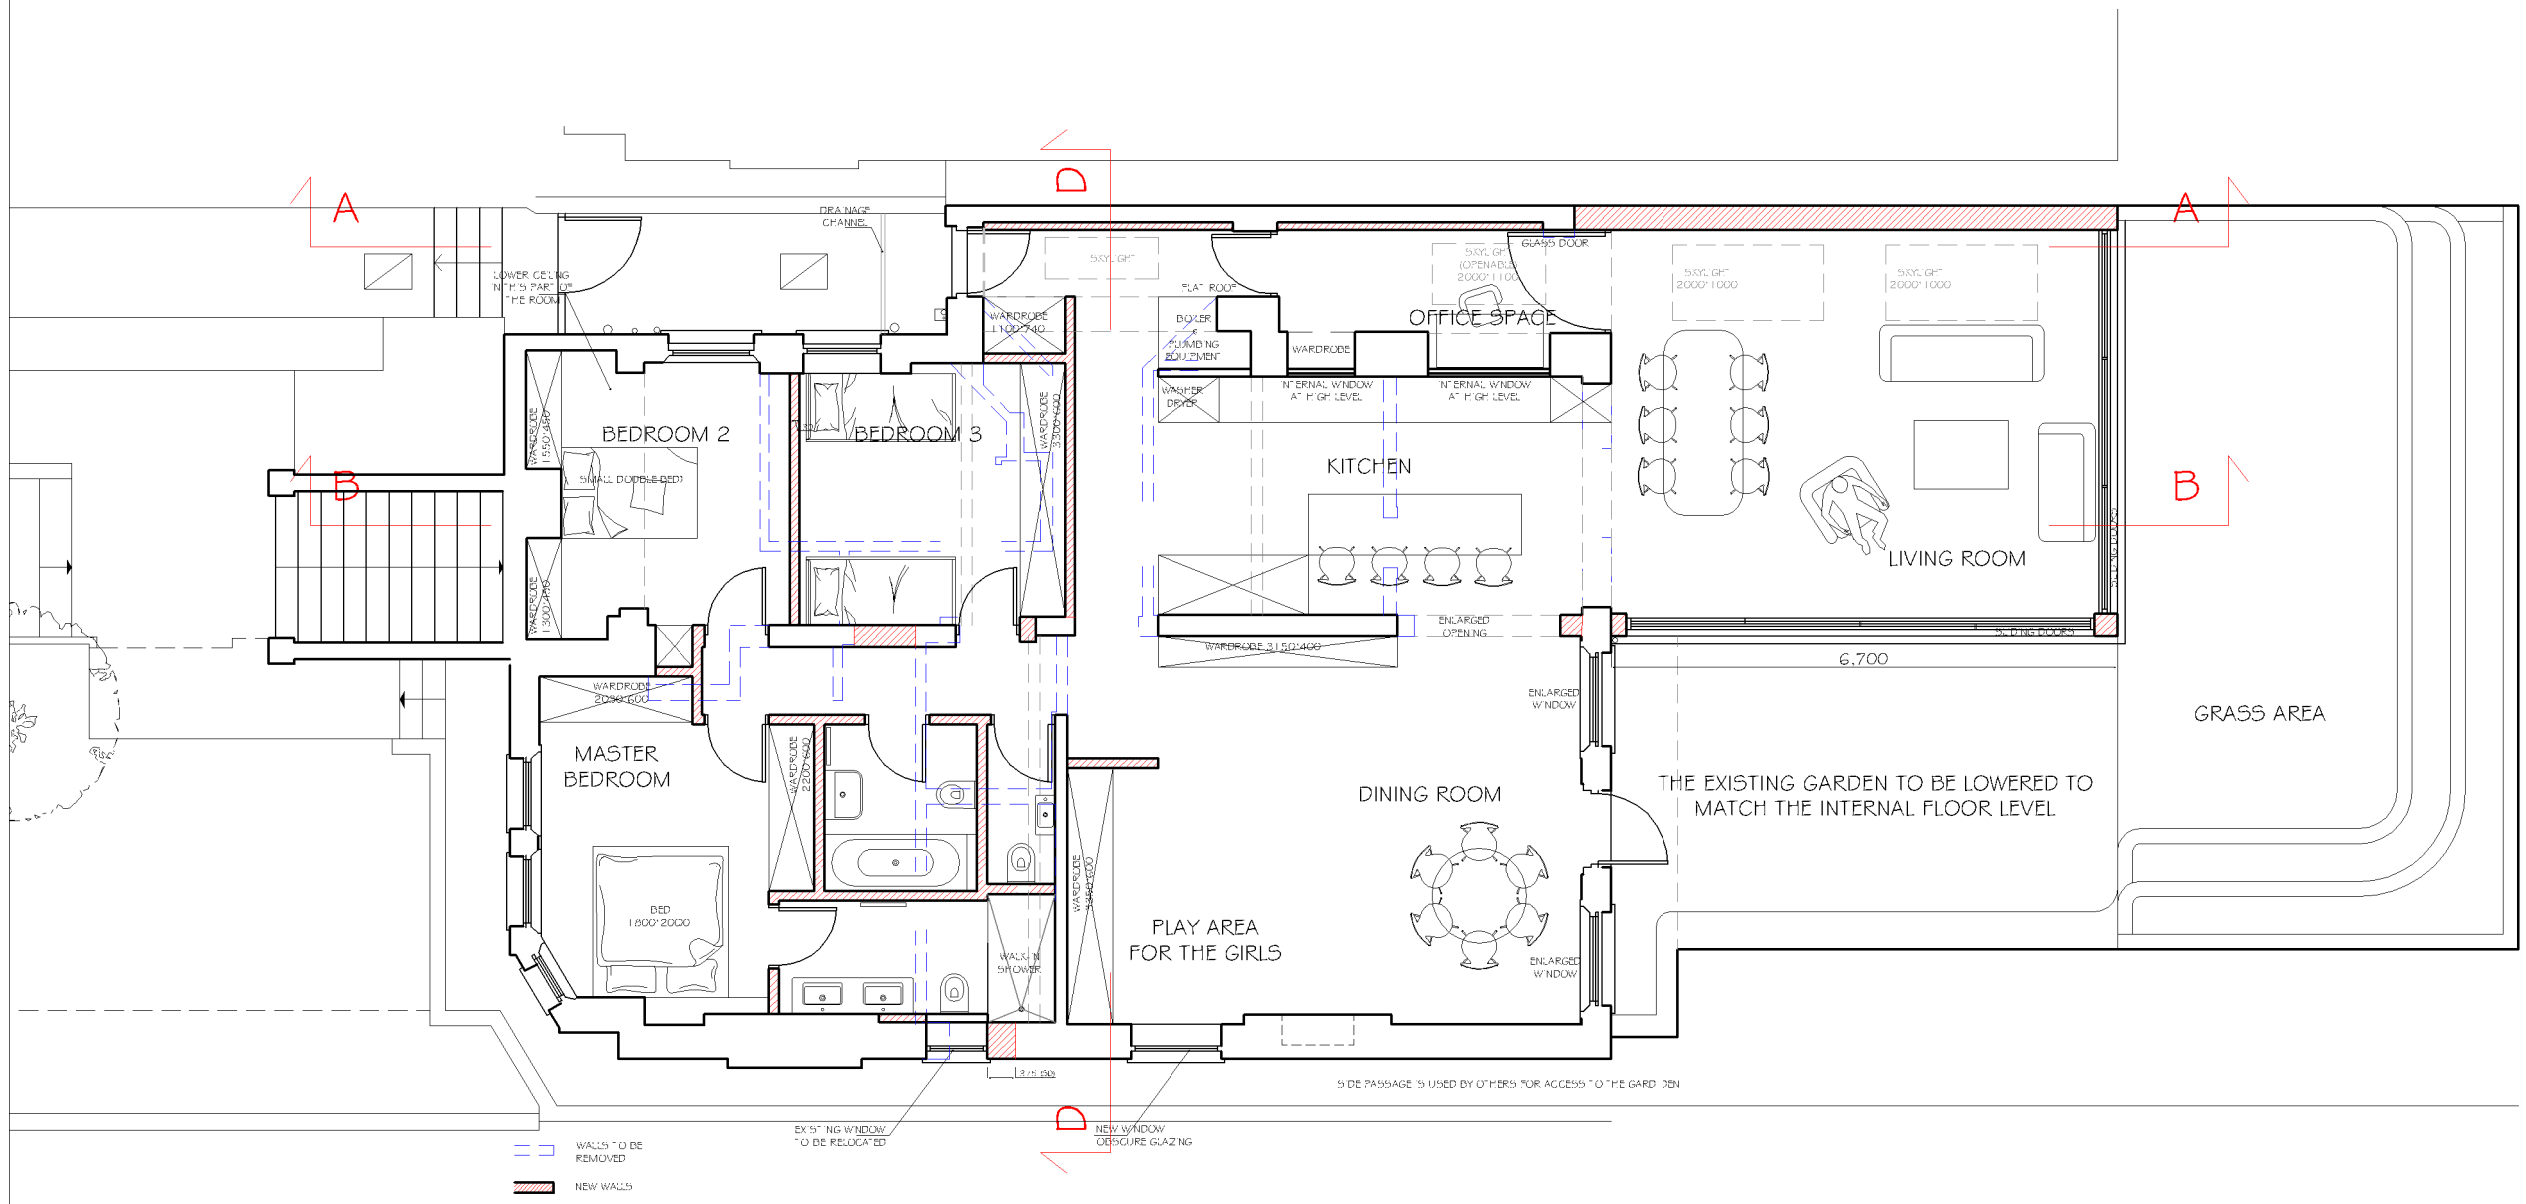

REVISIONS

REV	DATE	REVISION NOTES:
A	2020.09.01	INTERNAL ALTERATIONS
B	2020.09.09	INTERNAL ALTERATIONS
C	2020.09.10	INTERNAL ALTERATIONS

KEY

NOTES

1. Do not scale from this drawing.
2. All dimensions to be checked on site by the contractor and such dimensions to be his responsibility.
3. Report all drawing errors, omissions and discrepancies to the architect/designer.

KASIA WHITFIELD DESIGN

KASIAWHITFIELD@GMAIL.COM
T: 020 75869624
M: 07985035333

JOB
25A MARESFIELD GARDENS
LONDON NW3 5SD

TITLE
PROPOSED (GROUND) FLOOR PLAN

DATE	SCALE	STATUS
2020.08.24	1:100@A3	PLANNING

PROJECT NO.	DRAWING NO.	REVISION
MG25A	PP1/100	C