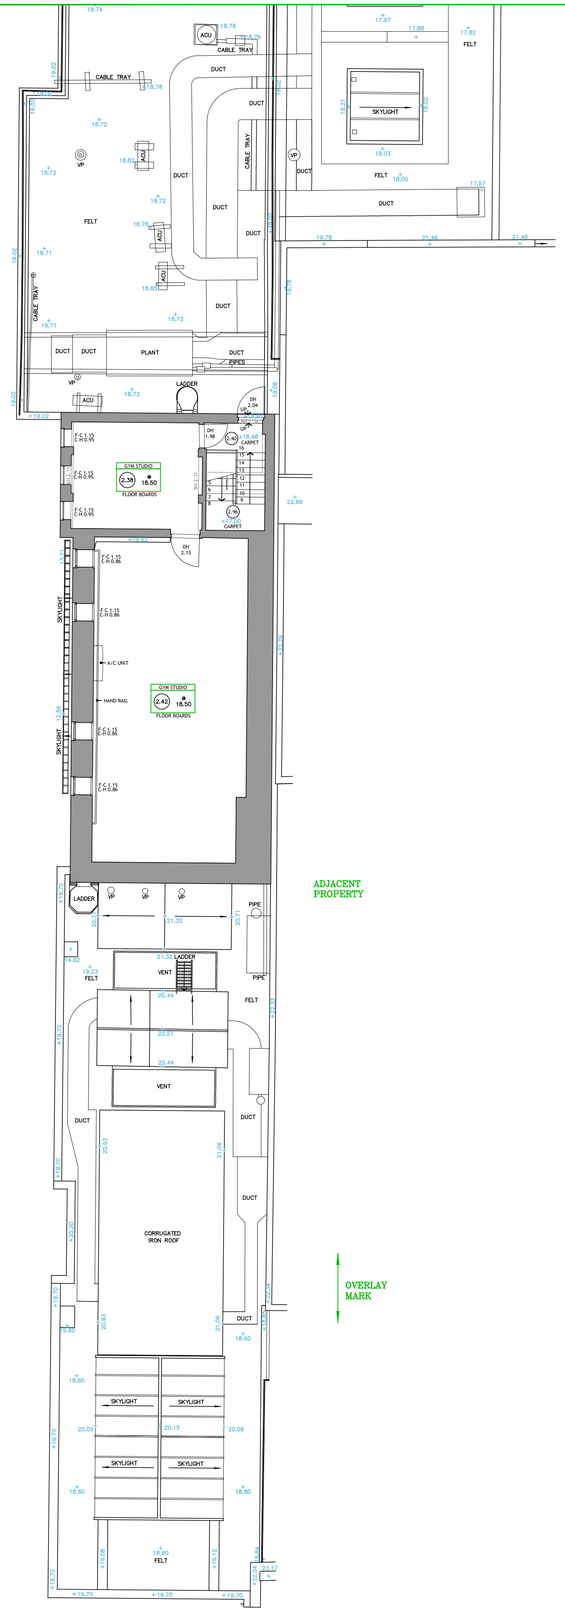

THIRD FLOOR

APPROXIMATE DIRECTION OF NORTH

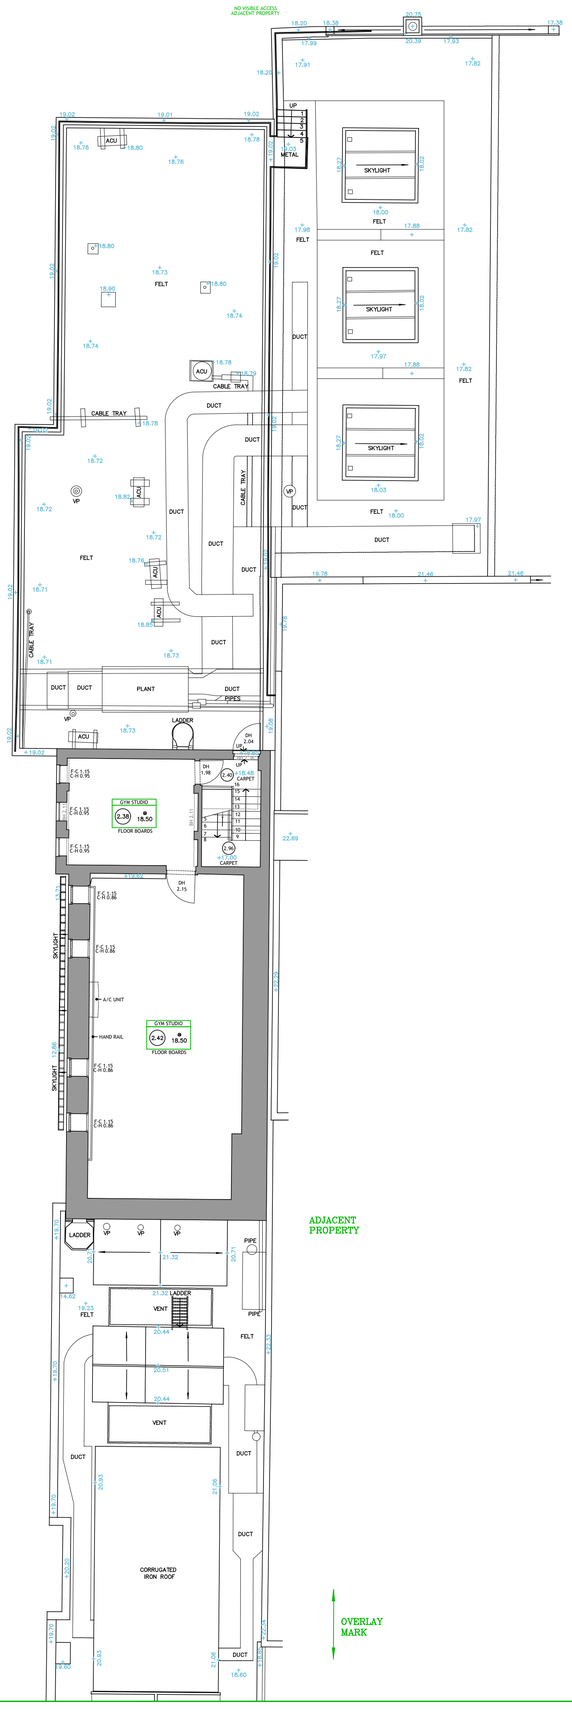

© copyright

Copyright of this drawing is retained by Arena Property Services Ltd. Any discrepencies between this drawing and any other information should be reported to Arena Property Services Ltd.

Drawing Naming Convention:

Job No\Code\Dwg type\Location\Ref

Code:	13 = Existing		14 = Proposed	
Dwg Type:	B = Building		E = Elevation	
	S = Section		T = Topographical	
Location:	B = Basement		C = Ceiling Plan	
	E = External		F = Front	
	G = Ground		S = Side	
	1 = First		Re = Rear	
	R = Roof		GA = General Layout	
	M = Mezzanine		AA = Section A-A	
Ref	Ref to individual dwg I.D. (e.g. Revision)			

Standard Abbreviations (where applicable):

Building Survey		Land Survey	
AB	AIR BRICK	B	BOLLARD
ACU	AIR CONDITIONING UNIT	BB	BELISHA BEACON
AH	ACCESS HATCH	BS	BUS STOP
AP	ACCESS PANEL	BSh	BUS SHELTER
AV	AIR VALVE	BT	B.T. COVER
BH	BEAM HT	CAM	CAMERA
BR	BOILER	CATV	CABLE TV COVER
BSL	BEAM SOFFIT LEVEL	CL	COVER LEVEL
CB	CUPBOARD	ELEC	ELECTRIC COVER
CC	CEILING CHANGE	EP	ELECTRIC POLE
CIH	CLEAR INTERNAL HT	ER	EARTH ROD
C-A	CILL TO APEX HT	FP	FLAG POLE
C-H	CILL TO HEAD HT	FW	FOUL WATER
C-S	CILL TO SPRING HT	GU	GULLY
DB	DOOR BASE HT	GV	GAS VALVE
DH	DOOR HEAD HT	HYD	FIRE HYDRANT
DR	DRAIN	IB	ILLUMINATED BOLLARD
EXF	EXTRACTOR FAN	IC	INSPECTION COVER
FA	FIRE ALARM	IL	INVERT LEVEL
F-A	FLOOR TO APEX HT	LP	LAMP POST
F-C	FLOOR TO CILL HT	MH	MANHOLE
F-H	FLOOR TO HEAD HT	MKR	MARKER POST
F-S	FLOOR TO SPRING HT	P	POST
GEA	GROSS EXTERNAL AREA	PM	PARKING METER
GIA	GROSS INTERNAL AREA	PI	PIPE
GU	GULLY	PLS	PAVEMENT LIGHT
HT	HEATER	RO	RODDING EYE
HW	HOT WATER TANK	RS	ROAD SIGN
NIA	NET INTERNAL AREA	RWP	RAIN WATER PIPE
NTS	NOT TO SCALE	SA	SITE AREA
RAD	RADIATOR	SB	SIGN BOARD
RE	RECESS HEAD HEIGHT	SI	SIGN
RFV	RAISED FLOOR VOID	SL	SOFFIT LEVEL
RL	ROOF LIGHT	SV	STOP VALVE
RSH	ROLLER SHUTTER	SVP	SOIL VENT PIPE
RWP	RAIN WATER PIPE	SW	STORM WATER
S	SWITCH	TCB	TELEPHONE CALL BOX
SKT	SOCKET	TL	TRAFFIC LIGHT
SVP	SOIL VENT PIPE	TP	TELEGRAPH POLE
V	VENT	UTL	UNABLE TO LOCATE
WA	WARDROBE	UTR	UNABLE TO RAISE
		VP	VENT PIPE
		WM	WATER METER
		WT	WATER TAP

Symbols (where applicable):

Direction of sloping ceiling

2.65 — FLOOR TO STRUCTURAL CEILING HT

2.65 — FLOOR TO SUSPENDED CEILING HT

10.00 — FLOOR LEVEL RELATIVE TO DATUM

Notes:

The Survey has been computed on an arbitrary grid.

All Levels are in metres and relate to an arbitrary site datum.

Station X1 Value 10.00m

All direction arrows indicate DOWN unless otherwise stated.

Drainage pipe sizes (where shown) have been gauged from the surface (for safety reasons) and should be regarded as approximate only.

Visible features in the vicinity of any boundaries, as shown on this survey, may not represent the extent of legally conveyed ownership.

Whilst every effort has been made to determine wall materials, no guarantee is given. Materials should be regarded as assumed unless verified by a qualified third party.

Rev	Date	By	Description

ARENA PROPERTY SERVICES LIMITED
CHARTERED SURVEYORS
LAND & MEASURED BUILDING SURVEYS
96 Farringdon Road, London EC1R 3EA
020 7837 7721 www.arena-ps.com
surveys@arena-ps.com

Client: CARDOE MARTIN

Project: 81 BELSIZE PARK GARDENS LONDON NW3

Drawing Title: EXISTING THIRD FLOOR

Date:	Scale:	Surveyor:	Drawn:	Checked:
15.11.19	1:100@A1	AIB	ST	SEJ

Job No:	Drawing No:	Sheet No:	Rev:
19086	19086-13-B-3	4 OF 9	