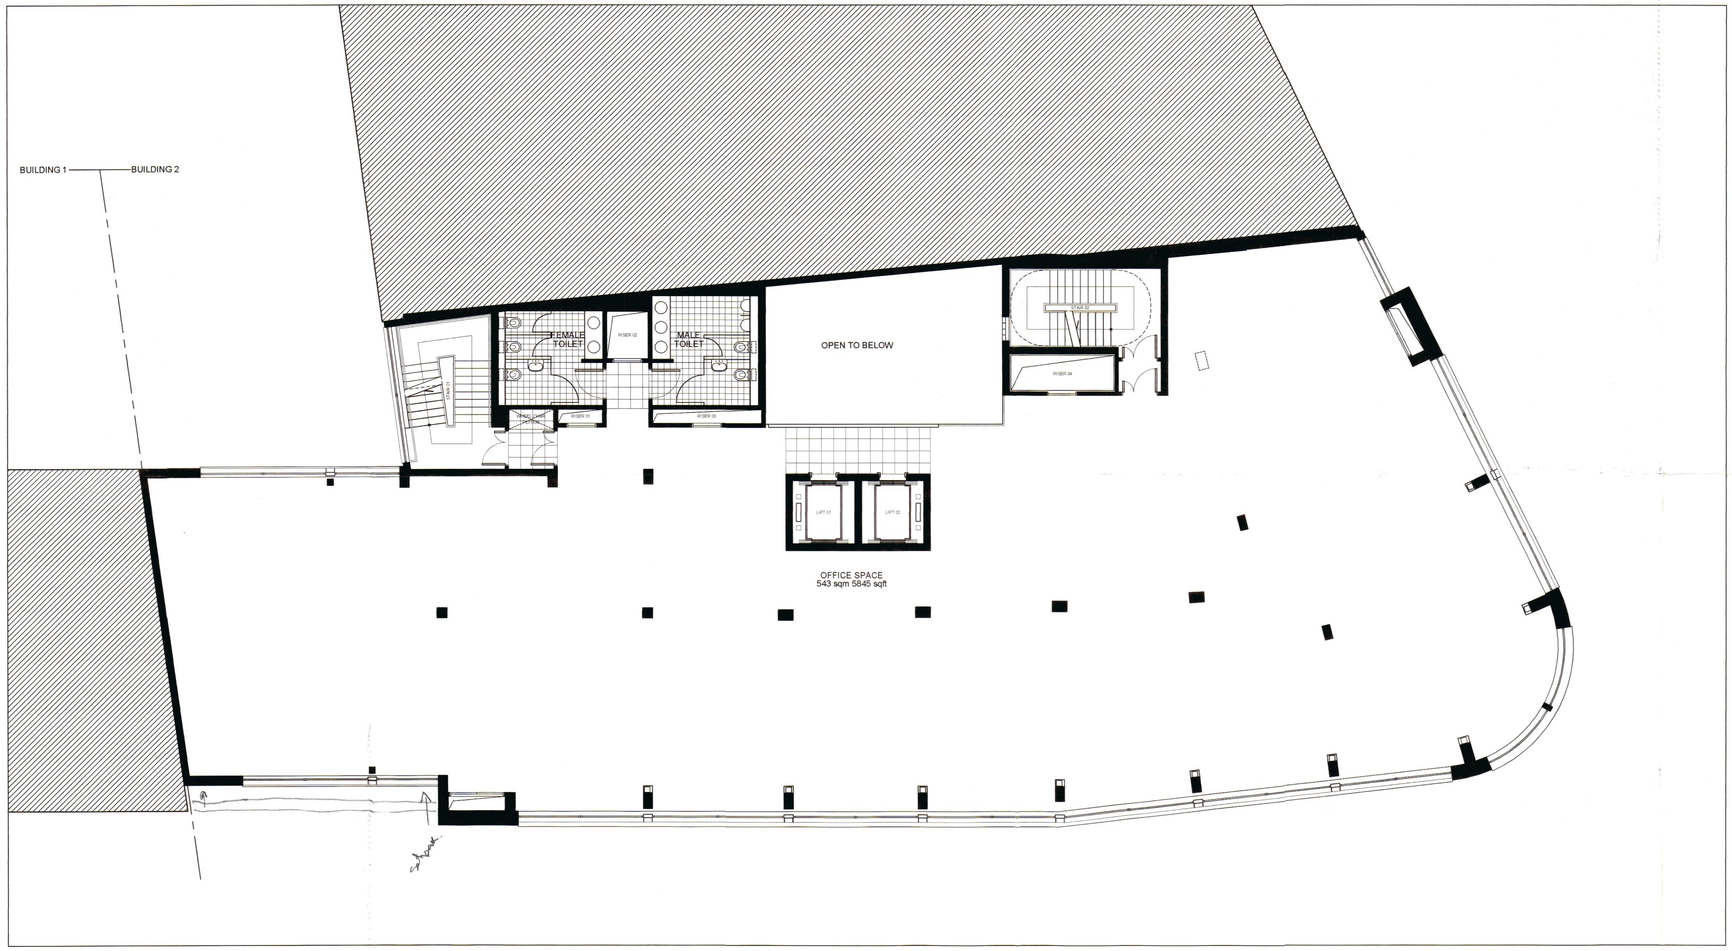

NOTES

PSX0004733R3

C	24 MAY 01	EXTERNAL GLAZING REVISED
B	22 FEB 2001	OVERHANG REDUCED TO 600mm
A	07 DEC 2000	NEW SCHEME

Clarke Associates
• Architecture •
Urban Design Limited

PROJECT
FINSTART LTD

PROCTOR HOUSE TWO
HIGH HOLBORN
LONDON

© COPYRIGHT CLARKE ASSOC

SCALE	DATE	JOB No	DWG No
1:100	07.12.00	199	D99-103 (C)

TITLE
PROPOSED THIRD FLOOR PLAN
PLANNING DRAWINGS

40 FEATHERSTONE ST LONDON EC1Y 8RE
T 0207 251 5152 F 0207 251 2525
EMAIL info@clarkeassociates.net

BOROUGH OF CAMDEN
31 MAY 2001
PLANNING APPROVED
BY OF THE COUNCIL