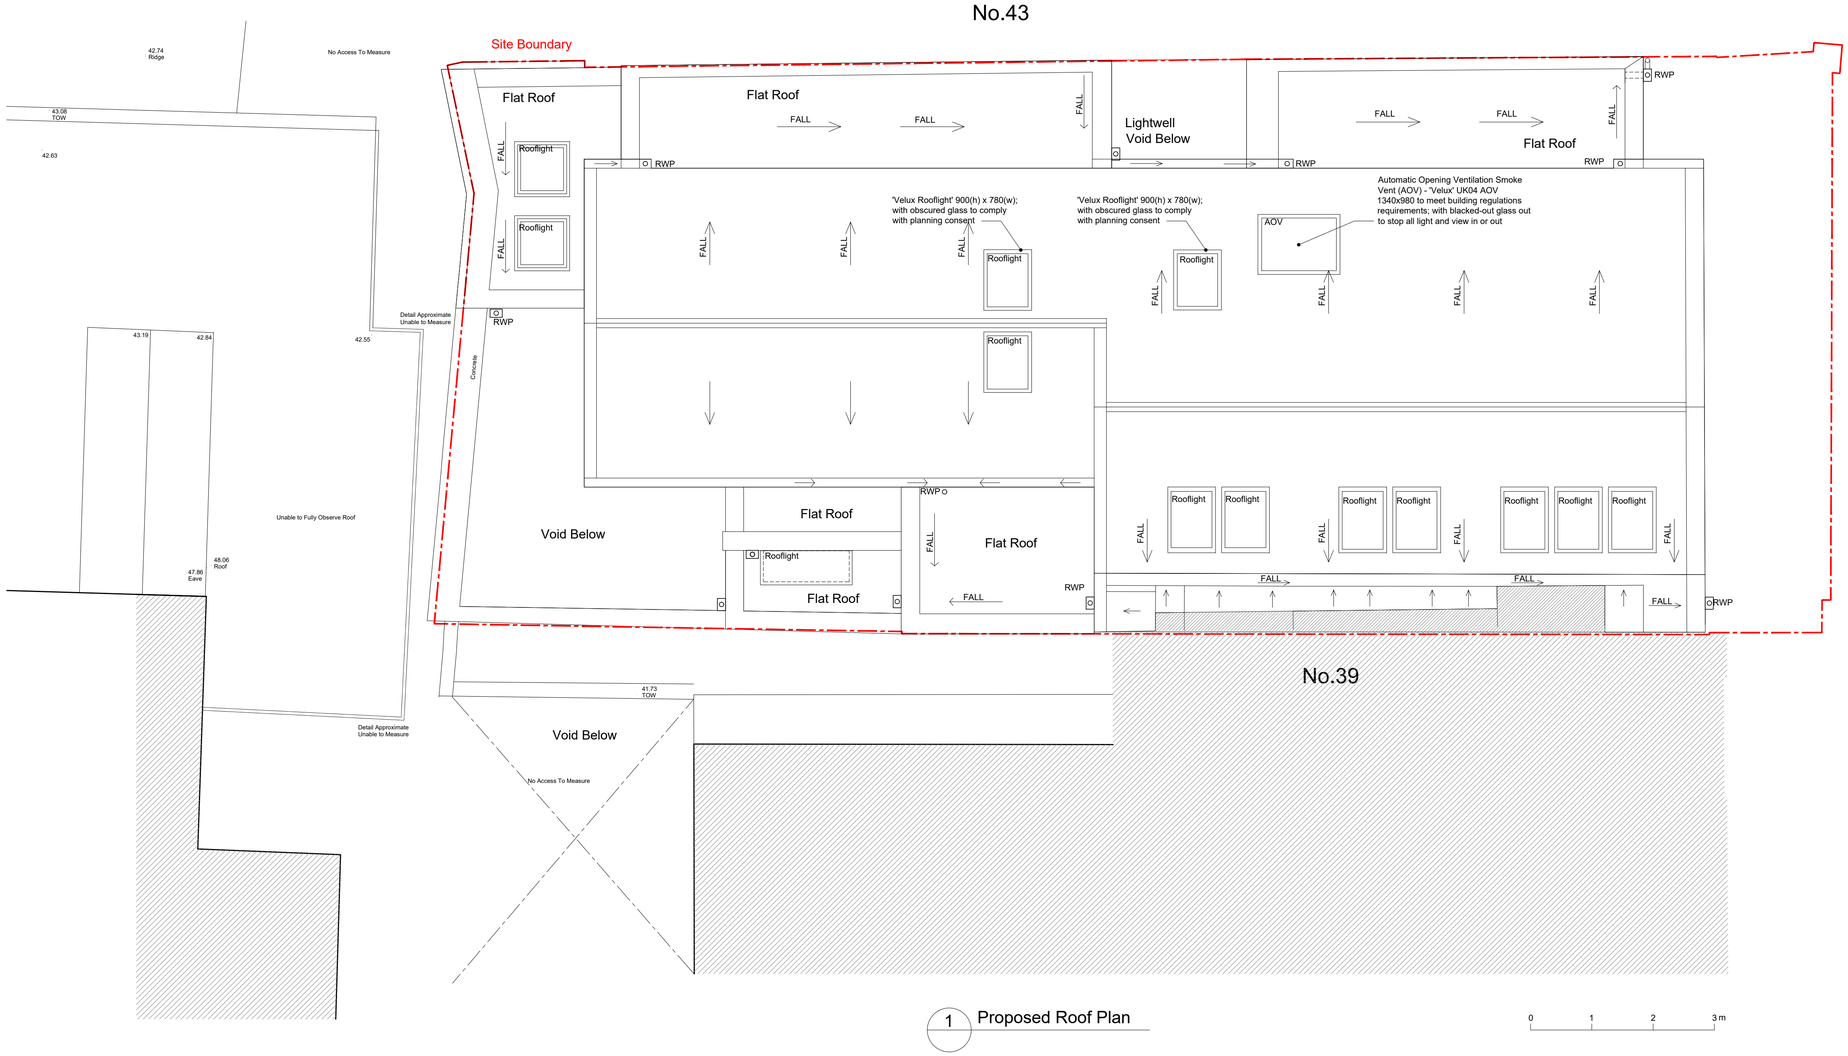


1 Proposed Roof Plan

0 1 2 3 m

GENERAL NOTES

All dimensions are in millimetres

REVISION

| | | | | | | | | | | | |
|---|---|---|---|---|---|---|---|---|---|---|---|
| | | | | | | | | | | | |
| | | | | | | | | | | | |
**Ko and Partners**
Office 18
Network Business Centre
329-339 Putney Bridge Road
London SW15 2PG

T 020 8780 3397
E postbox@koandpartners.co.uk


Project: 41 Fortress Road, London NW5 1AD

PROPOSED ROOF PLAN

394-A-015

Date: FEB 2020

Revision:

Scale: 1:50@A1

Client:
**Leycam Ltd**

**FOR APPROVAL**