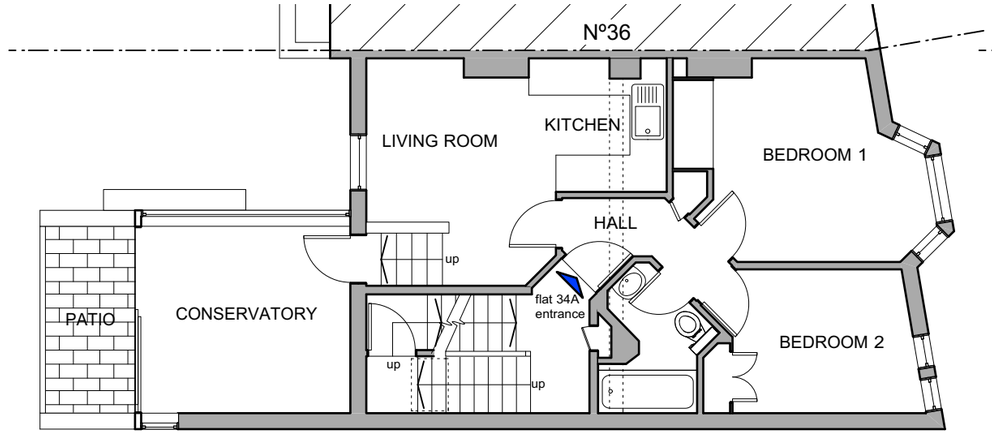

Existing First Floor Plan
scale 1:100 @ A3

0 1 2 3 4 5 M

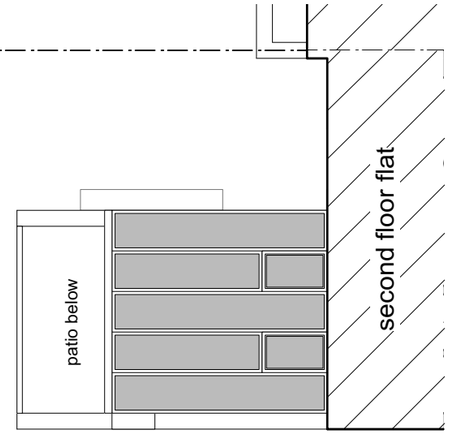

Existing Second Floor Plan
scale 1:100 @ A3

0 1 2 3 4 5 M

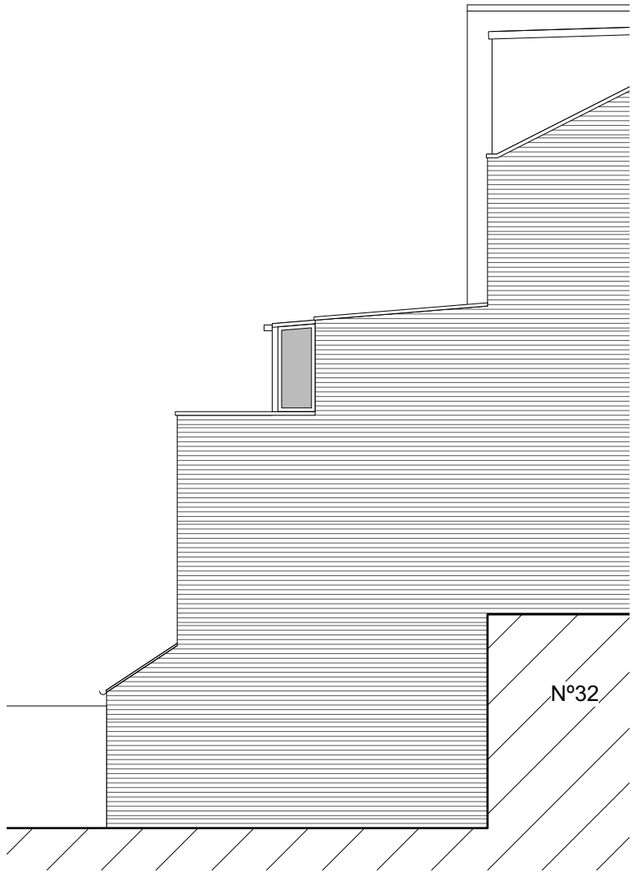

Existing East Elevation
scale 1:100 @ A3

0 1 2 3 4 M

Existing West Elevation
scale 1:100 @ A3

0 1 2 3 4 M

Existing Rear Elevation
scale 1:100 @ A3

0 1 2 3 4 5 M

REV.	DATE	NOTES

SCALE
see drawing

DATE
September 2020

DRAWN

CHECKED

CLIENT
David Palmer

STATUS

PROJECT
FIRST FLOOR FLAT,
34A BISHAM GARDENS, LONDON, N6 6DD

DRAWING TITLE
EXISTING PLANS AND ELEVATIONS

DRAWING NO.
243/20-PL-02

REV.

FBD FULCRUM BUILDING DESIGN LTD.
9 Heneage Street, Spitalfield, London, E1 5LJ
Tel.: 07974086475
e-mail: info@fbd-ltd.com
www.fbd-ltd.com

FBD
FULCRUM BUILDING DESIGN LTD
LONDON