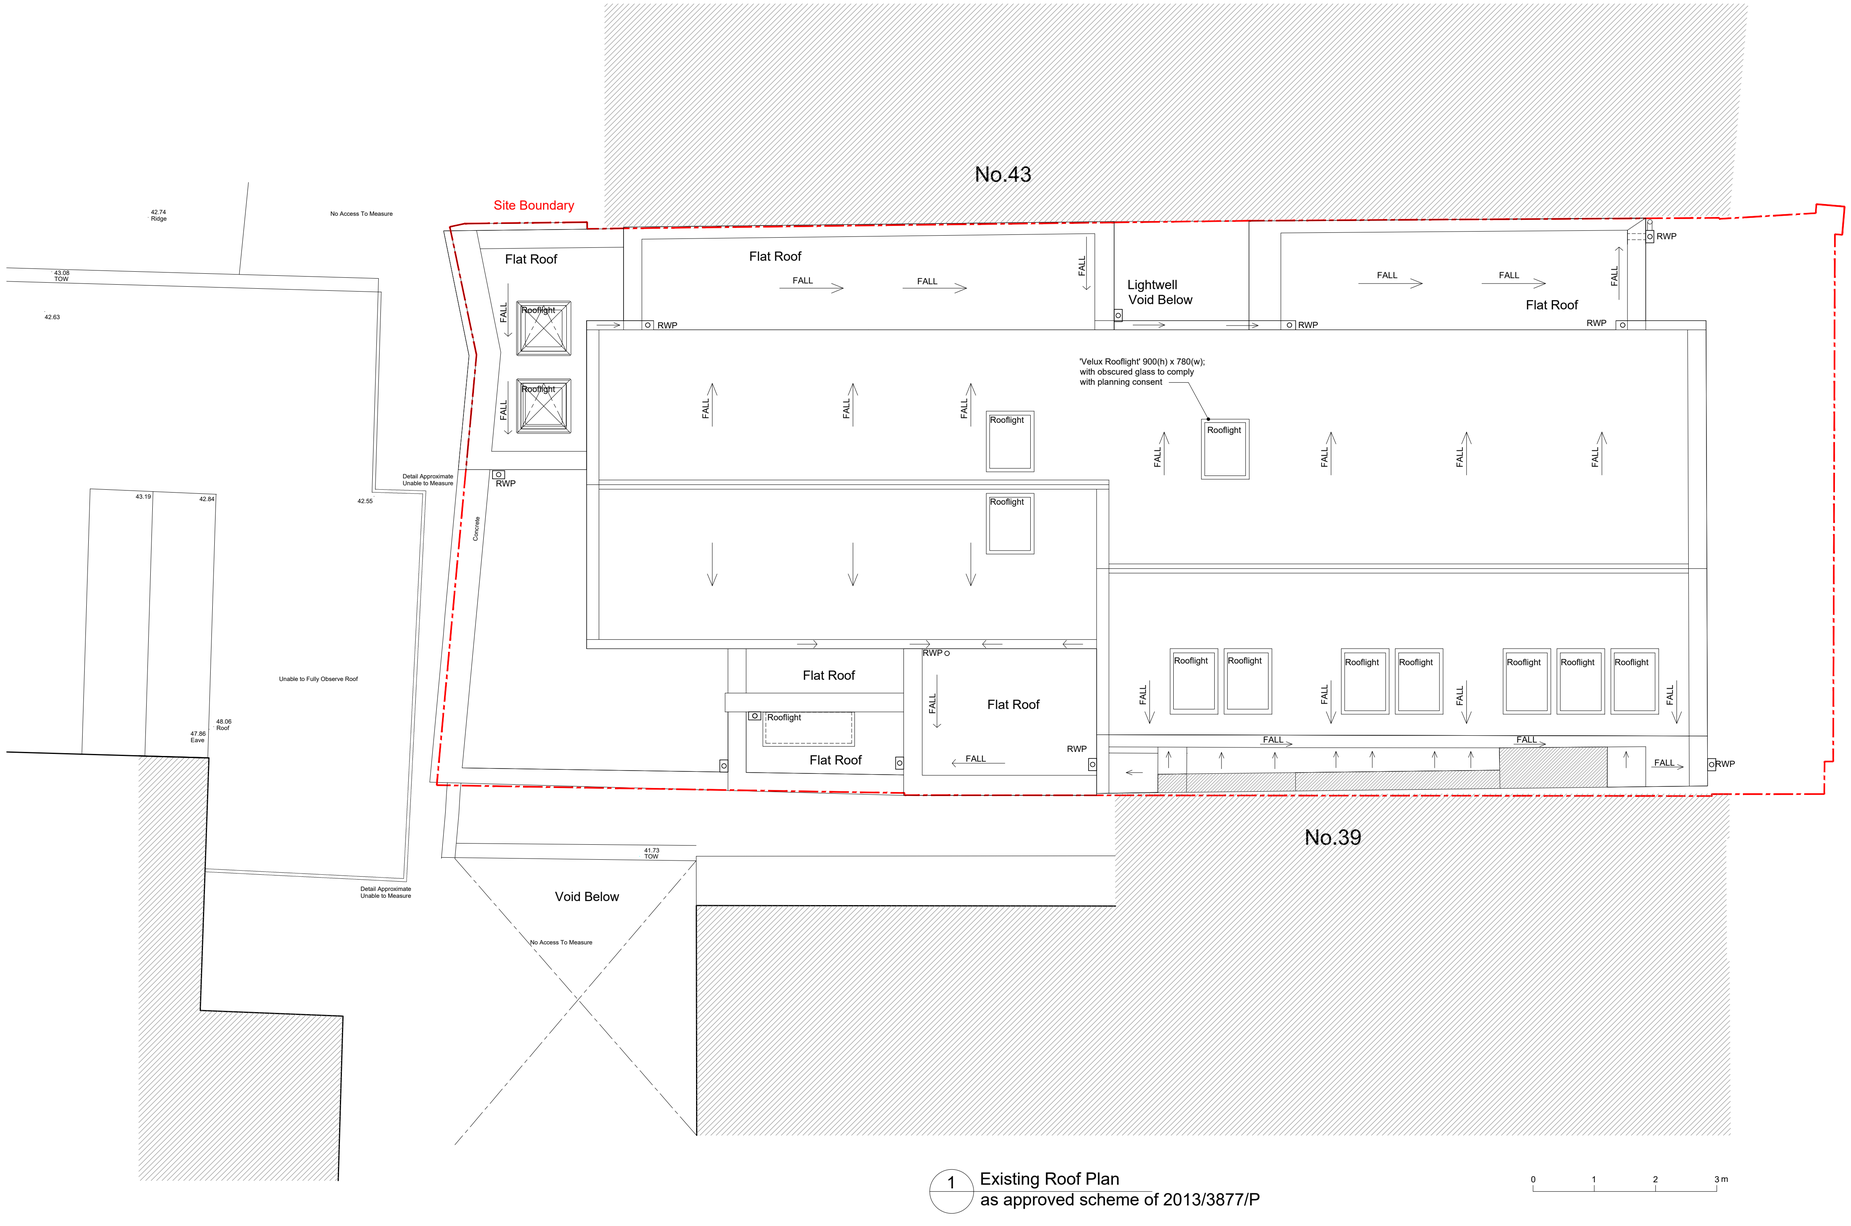

1 Existing Roof Plan
as approved scheme of 2013/3877/P

GENERAL NOTES

All dimensions are in millimetres

REVISION

Ko and Partners
Office 18
Network Business Centre
329-339 Putney Bridge Road
London SW15 2PG
T 020 8780 3397
E postbox@koandpartners.co.uk

Project: 41 Fortress Road, London NW5 1AD

EXISTING ROOF PLAN

394-A-016

Date: SEP 2020

Revision: -

Scale: 1:50@A1

FOR APPROVAL

Client:
Leycam Ltd