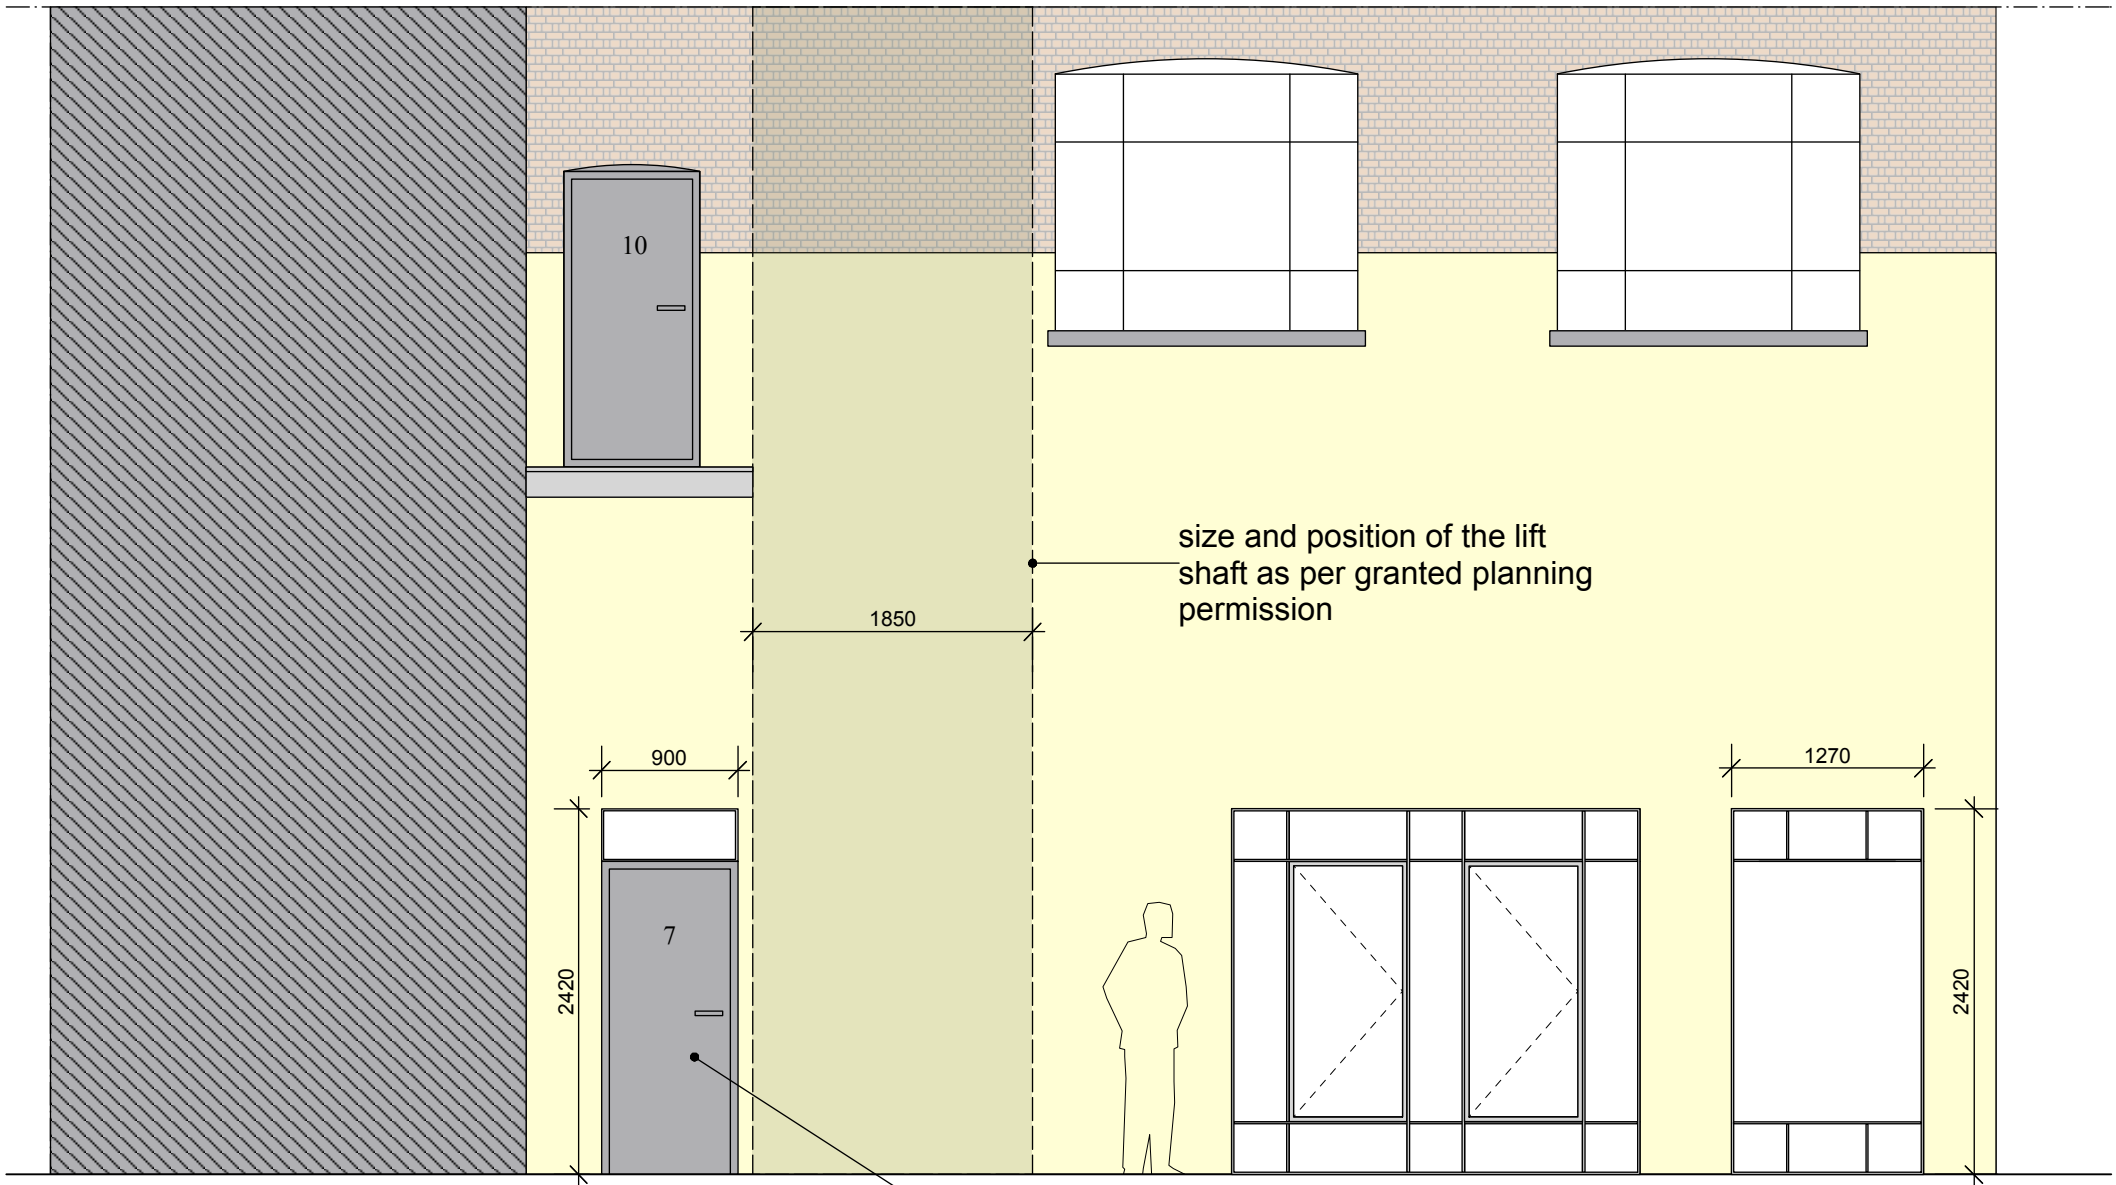

GRANTED PLANNING PERMISSION 2016/2258/P
SECTION A-A

GRANTED PLANNING PERMISSION 2016/2258/P
SECTION B-B

0 1m 2m 5m 10m

fabrizio lepore architect
a_ 63b fairbridge road / london N19 3EP / UK
t_ +44 (0)7535 347790
e_ lepore@fabriziolepore.com
w_ www.fabriziolepore.com

sheet n° AS-ST am 10

scale 1:50 / A3

date 20-07-2020

project Relocation of the entrance door and new window to Unit 7 on the ground floor. New lift/stairs base - Apollo Studios, Charlton King's Road, London NW5 2SB

drawing **GRANTED PLANNING PERMISSION 2016/2258/P** - Sections A-A and B-B