NOTES

COPYRIGHT ROBERT POTTER & PARTNERS LLP 2019

DO NOT SCALE DIMENSIONS FROM THIS DRAWING. ALL DIMENSIONS, INCLUDING FIGURED DIMENSIONS, TO BE CHECKED ON SITE PRIOR TO COMMENCING ANY WORKS

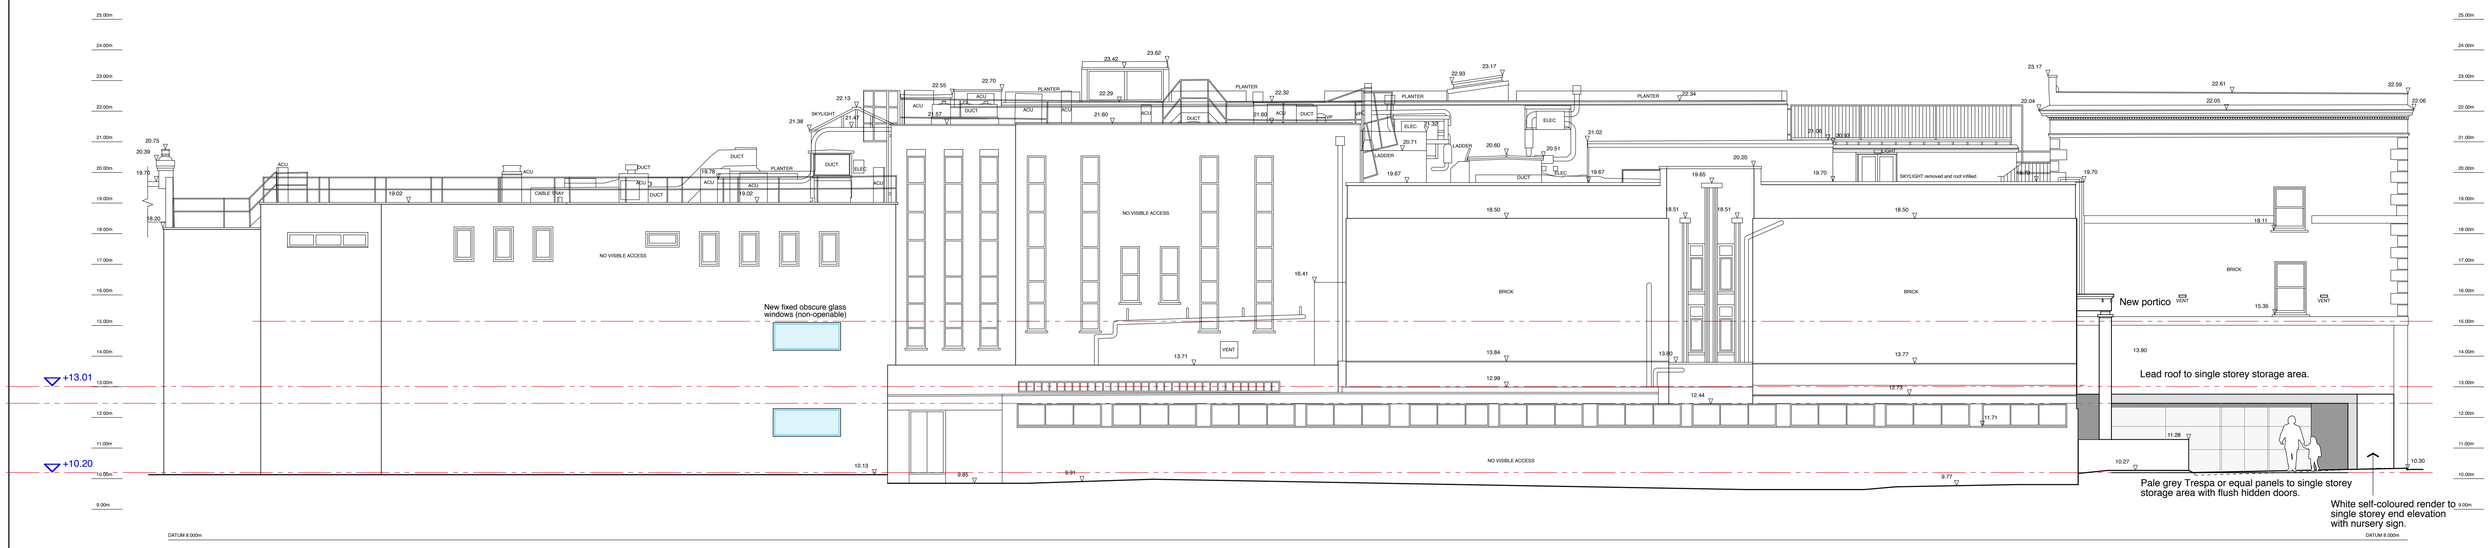

Proposed Long Elevation (South-East)

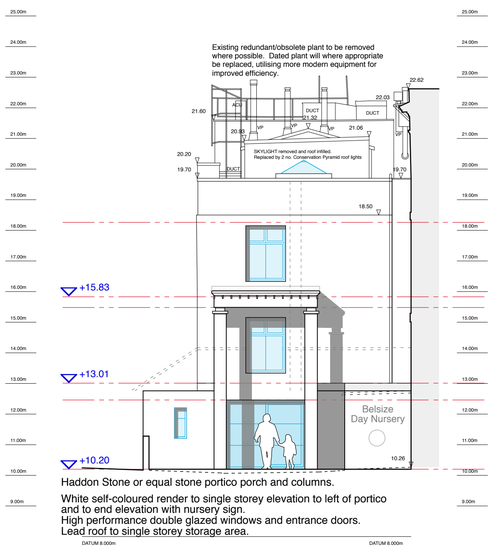

Proposed Street Elevation (North-East)

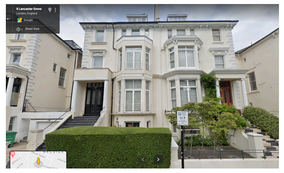

Surrounding window pattern examples

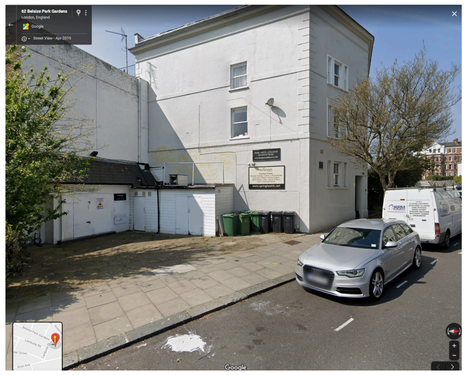

Street View as Existing

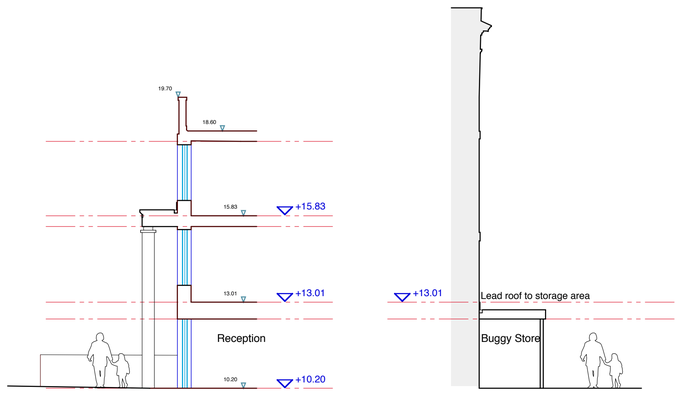

Grey feature trim in self-coloured fibre cement cladding

Proposed Cross-Sections through Entrance Facade

1:100 0 1 2 5 10m

All existing survey information prepared by Arena Property Services Ltd.

REVISIONS & ADDITIONS		DATE	BY
A.	Reglit glass windows added. Existing rooflight removed.	19.12.19	LTP
B.	Window on front facade revised to accommodate existing column.	14.01.20	LTP
C.	New Conservation Pyramid rooflights shown to replace existing rooflight.	19.02.20	LTP
F.	First and second floor windows amended. Entrance area materials revised.	16.07.20	LTP
G.	First and second floor front facade windows amended.	17.07.20	LTP
H.	Ground floor entrance proposal revised. South-East coloured windows changed to obscure glass and reduced in number.	04.08.20	LTP

PROJECT

Proposed Day Nursery
81 Belsize Park Gardens
London NW3 4NJ

DRAWING TITLE

Elevations as Proposed.

ROBERT POTTER & PARTNERS
CHARTERED ARCHITECTS & PROJECT MANAGERS

7 MILLER ROAD, AYR KA7 2AX 01292 - 261228
51 NEWALL TERRACE, DUMFRIES DG1 1LN 01387 - 255509
110 WEST GEORGE STREET, GLASGOW G2 1QJ 0141- 332 9111
2 KINGDOM STREET, LONDON W2 6BD 020 3479 5931

SCALE	1:100@A1	6402/14	
DATE	Dec'19		
DRAWN BY	LTP		
CHECKED BY		REVISION	H