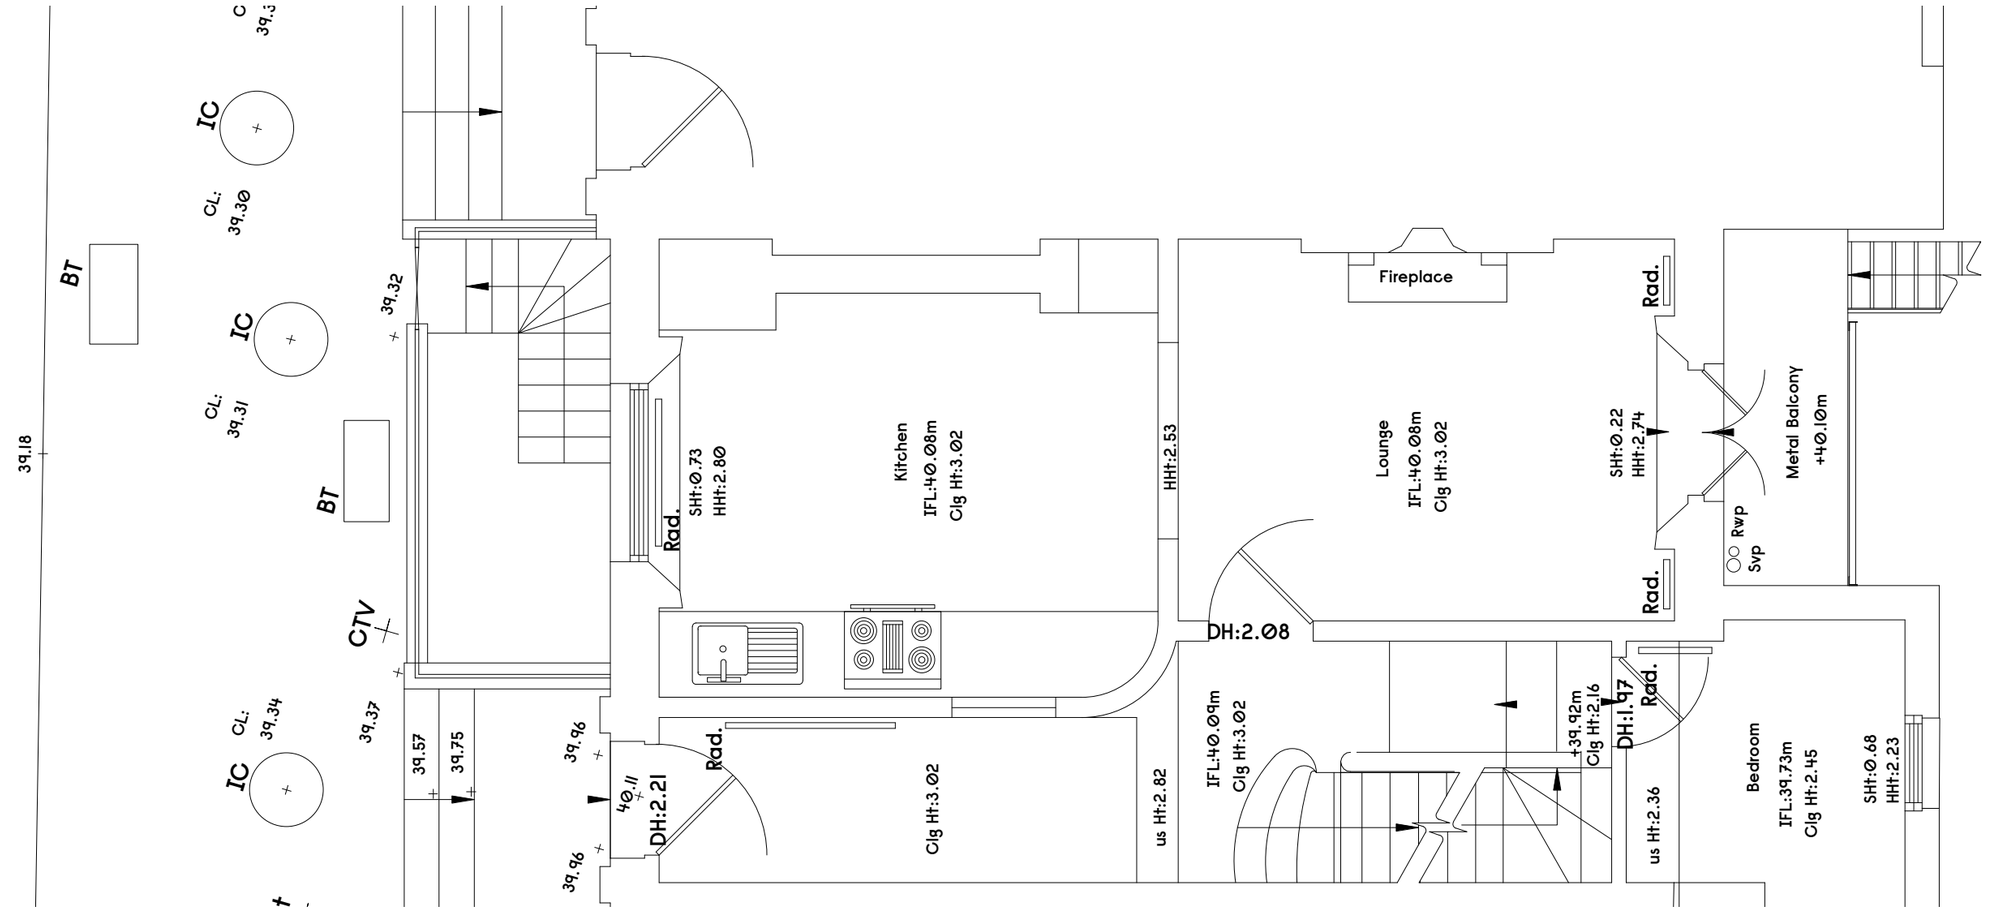

1 Existing Ground Floor Plan
1:50 @ A3

Scale
0 1m 2 3

Notes
-

Revision	Date	Description

Gundry + Ducker
Gundry & Ducker Architecture Ltd
3 Garrick Street
London WC2E 9BF

t +44(0)203 417 4895
info@gundryducker.com

Do not scale . All dimensions to be confirmed on site.
Information contained in this drawing is the sole copyright of the designer and is not to be reproduced without permission .

Project	3 Rothwell Street, London NW1 8YH		
Drawing title	Existing Ground Floor Plan		
Scale	1:50 @ A3	Drwg. No.	Rev
Date	02/2020	**405_EX_02**	
Status	EXISTING		