Location plan. Scale 1:1250

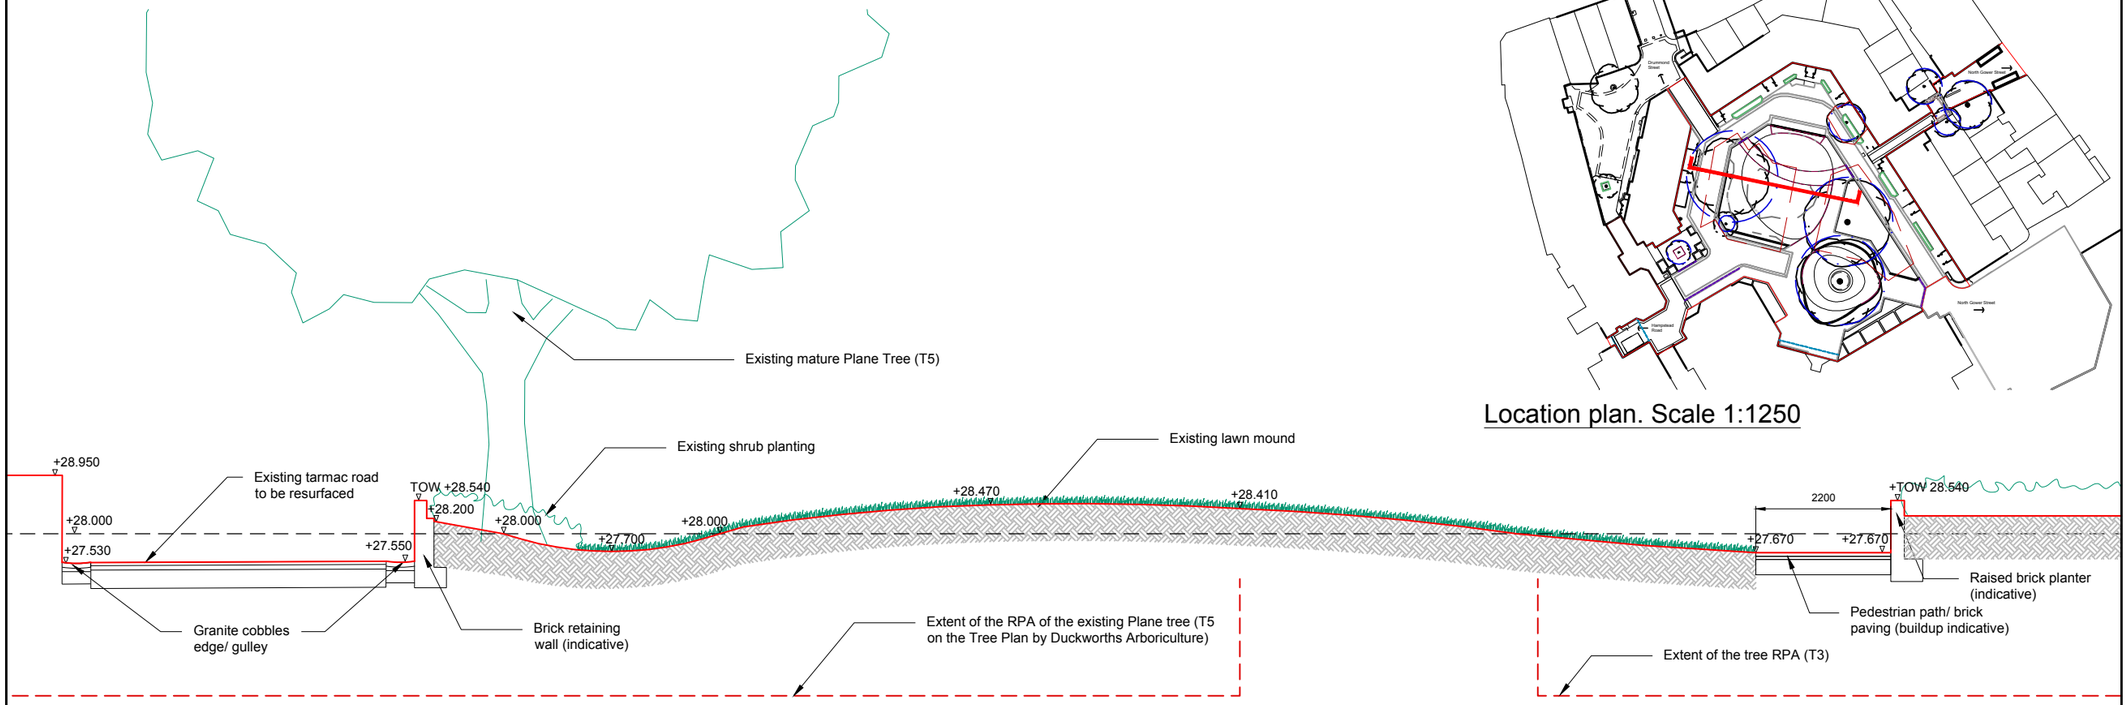

Section 1 Existing. Scale 1:100

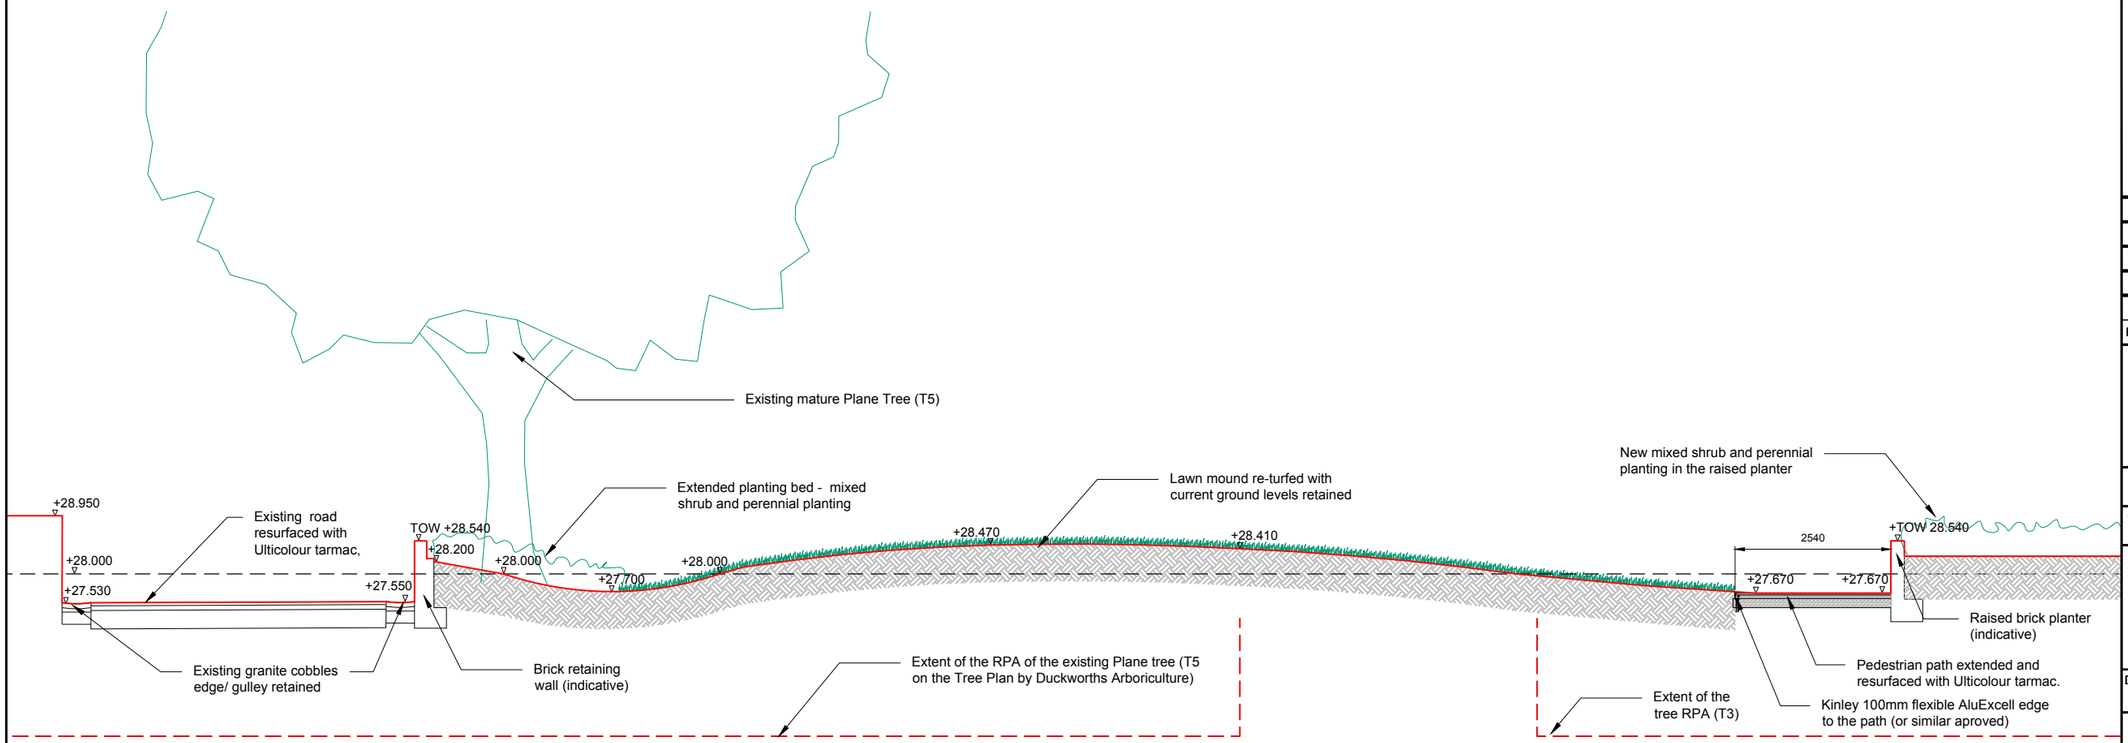

Section 1 Proposed. Scale 1:100

Rev	Description	Drawn	Check	Appr	Date

Groundwork London
12 Baron Street
London N1 9LL
Tel: 020 7239 1280
Fax: 020 7278 1515
www.groundwork.org.uk/London

GROUNDWORK
CHANGING PLACES
CHANGING LIVES

Project: Tolmers Square

Client: LB Camden

Drawing Title

LANDSCAPE SECTIONS
SHEET 1

Drawn:	Check:	Appr:	Date:	Scale at A3:
MF	LC	JE	30/06/2020	1:100

Status: PLANNING

Drawing No:	Revision:
CA030_TSq_P_021	-

© Crown copyright and database rights 2018 Ordnance Survey OS_LICENCE_NO_DOUBLE_CLICK_TO_EDIT

2020/06/30, 03:00