DELTA BRAVO GROUP LTD NOTES:

Proposed plans & elevations have been prepared on the basis of drawings; 0620-SD-13358 produced by Site Vision Surveys Ltd and provided by T4 to Delta Bravo Ltd.
Delta Bravo Ltd accept no liability for the accuracy or completeness of the original drawings. "As-built" unit must be checked against the drawings prior to any works.
Delta Bravo Group Ltd copyright. This drawing shall not be reproduced without express written permission from DBG.
Delta Bravo Group accept no responsibility or liability for drawing alterations carried out by others and have not checked such alterations.
This drawing shall not be scaled to ascertain any dimensions.
Asbestos survey required prior to commencement.
Contractor/Structural Engineer to confirm load bearing walls.

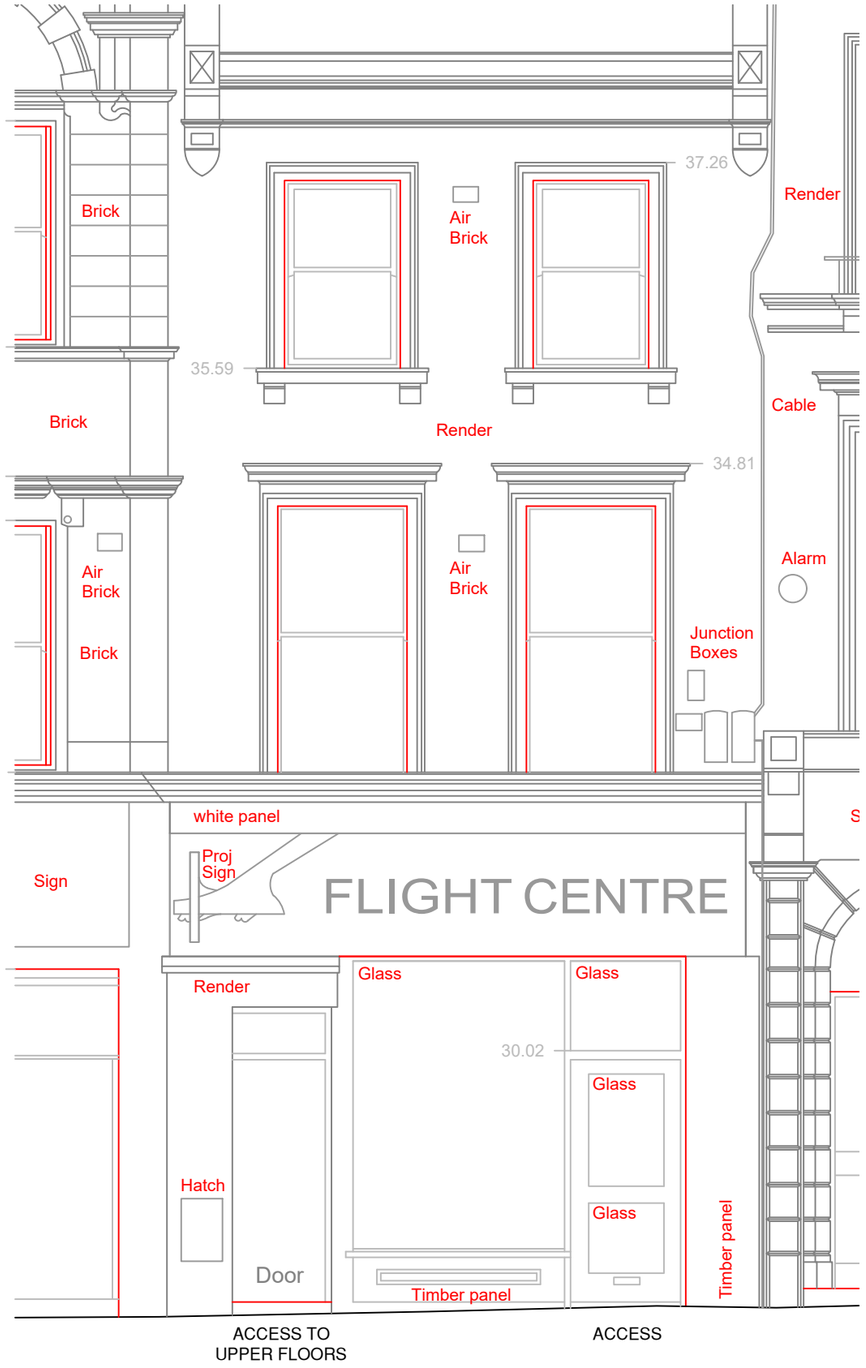

EXISTING FRONT ELEVATION

SCALE 1:25@A1 / 1:50@A3

EXISTING PHOTO - FRONT ELEVATION

SCALE: N/A

0 1 2 3 4 5m
scale

0 1 2 3 4 5m
scale

REV	AMENDMENT	DATE
A	Added Flight Centre logo.	13.10.20

NOTES:
CONTRACTORS MUST VERIFY ALL DIMENSIONS ON SITE BEFORE COMMENCEMENT OF ANY WORK OR PREPARING MANUFACTURING DRAWINGS

ANY DISCREPANCIES ON THIS DRAWING ARE TO BE NOTIFIED TO THE DESIGNER IMMEDIATELY

DELTABRAVO LIMITED
DESIGN • CONSTRUCTION • SHOPFITTING • PROJECT MANAGEMENT
Academy House
London Road
Camberley
Surrey
GU15 3HL

CLIENT
T4

PROJECT
Unit 1A Parkway, Camden
LONDON, NW1 7PG

TITLE
EXISTING ELEVATION

SCALE @ A1	DRAWN BY	DATE
1:25	M W	09.09.20

DRAWING No	REVISION
DB468- EX03	A