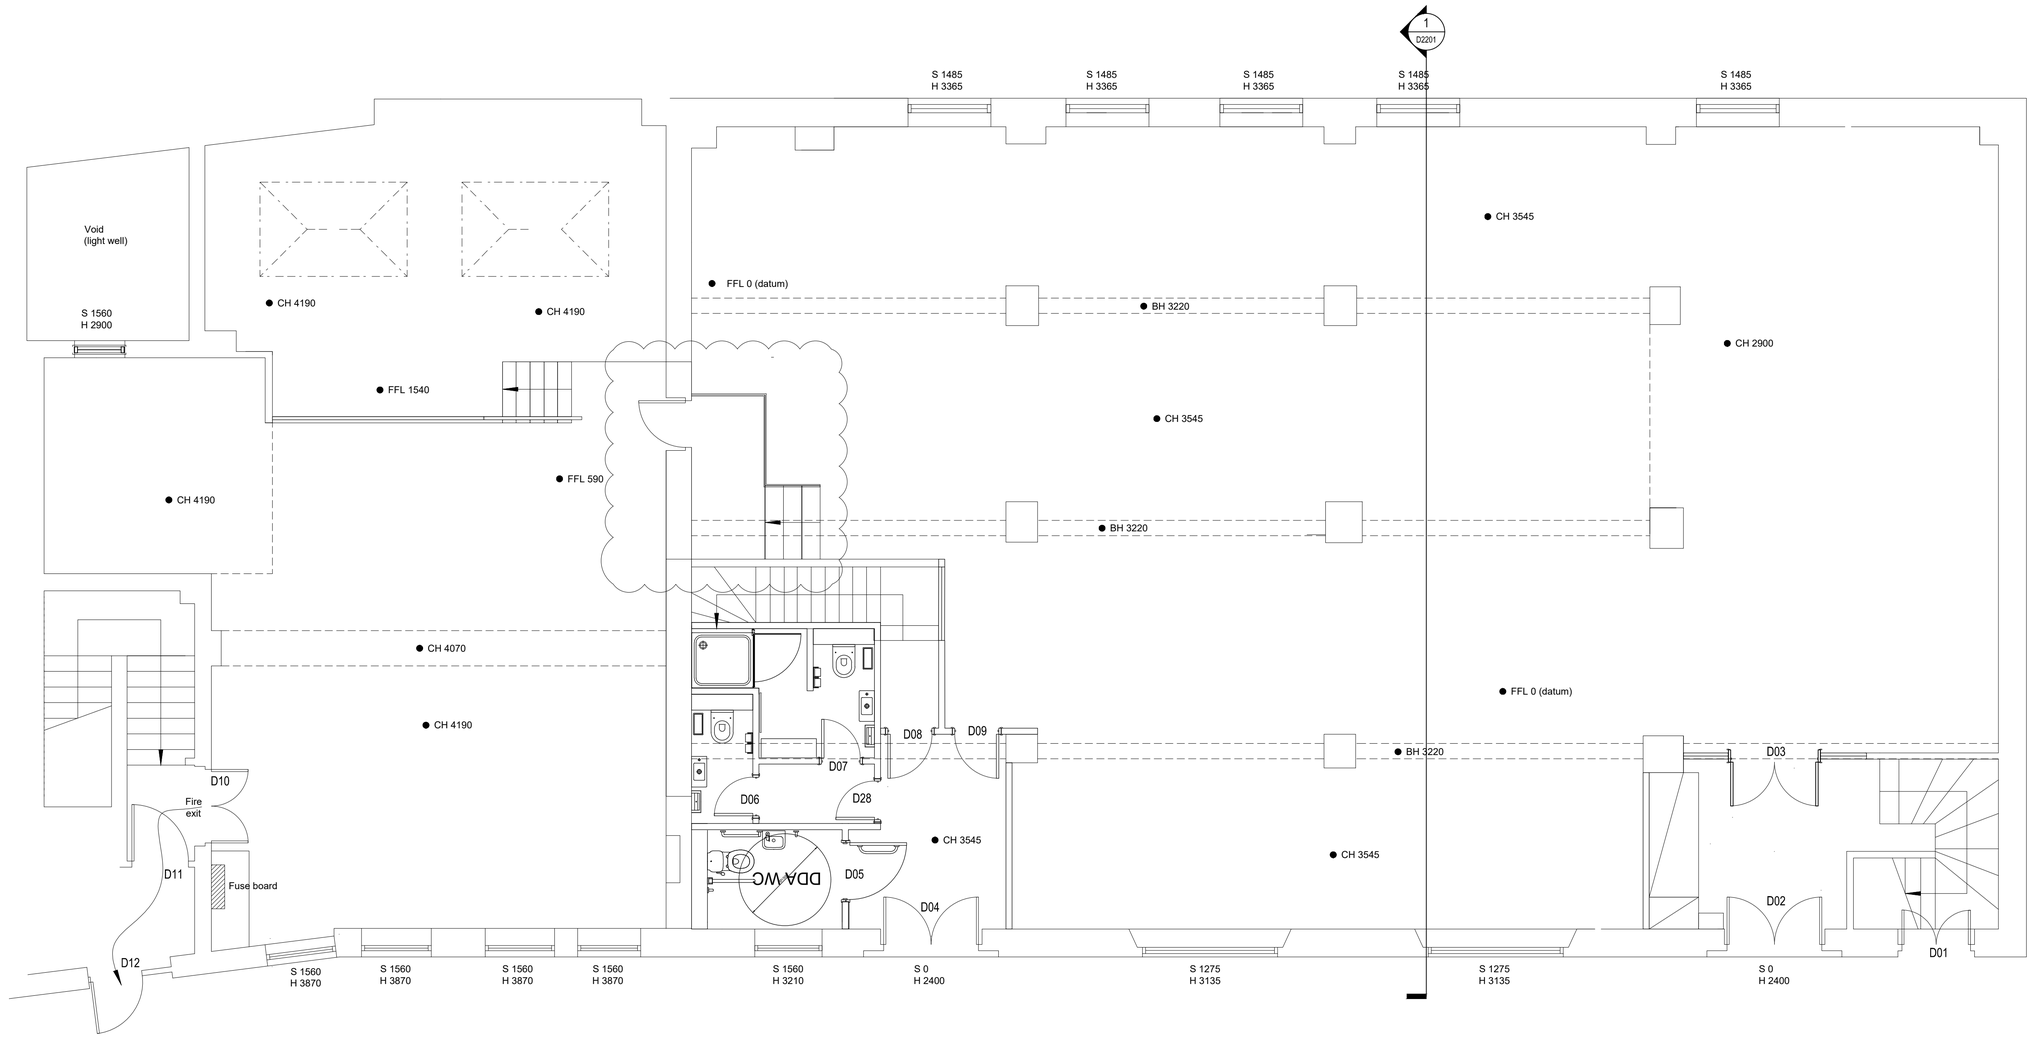

1 GROUND FLOOR PLAN
1:50

0 0.5m 2m
1:50 1m 4m

CLIENT

STRUCTURAL ENGINEER

SERVICES ENGINEER

CONSULTANT

KEY PLAN

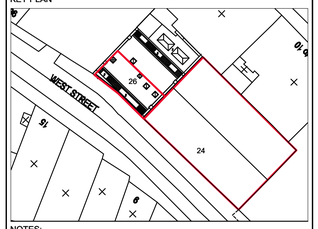

NOTES:

THIS DRAWING IS PROTECTED BY COPYRIGHT.

ALL AREAS HAVE BEEN MEASURED FROM CURRENT DRAWINGS. THEY MAY VARY BECAUSE OF (EG) SURVEY, DESIGN DEVELOPMENT, CONSTRUCTION TOLERANCES, STATUTORY REQUIREMENTS OR RE-DEFINITION OF THE AREAS TO BE MEASURED.

1 FLOOR FINISH

TOILETS/SHOWERS
DECHIRER LA SUITE DTDL 04 NET BY DOMUS
594MM X 594MM X 12MM

STAIRCASE
NON SLIP PAINT – ARMSTEAD TRADE ANTI-SLIP BY DULUX COLOUR "YELLOW"

FLOOR FINISH OPEN SPACE
HAWWOODS FENDI 13 ENGINEERED EUROPEAN OAK SANDED, UV OILED,T&G, BEVELLED EDGE

2 WALL FINISH

EXPOSE EXISTING BRICKWORK (END WALLS)

EXPOSE PLASTERWORK/ BRICKWORK (COLUMNS)

TOILETS/SHOWERS WHITE TILES DECA 01 GLOSS BY DOMUS
%BP

No.	Date	Comment	Drawn	Chk'd
I2	12.10.20	CONNECTION TO 26 AMENDED - WALL OPENING RETAINED AS EXISTING	GP	NAN
I1	08.04.20	ISSUE FOR PLANNING	MV	NAN

Revisions

Issue Status
INFORMATION

tp bennett
architecture
interiors
planning

One America Street London SE1 0NE UK +44 (0) 20 7208 2000 www.tpbennett.com

Project
24-26 WEST STREET
REFURBISHMENT

Drawing Title
PROPOSED GENERAL LAYOUT
GROUND FLOOR

Drawn	Date	Scale @ A1	Alt. Ref.
GP	23.03.2020	1:50	--

tp bennett Project No.	Drawing Number	Rev
D5596	D 2100	I2

©

PLOTTED FILE: \\SRVRADIUMDATASTORE\ACTIVE PROJECTS\BIDD5596 26 WEST ST\CAD\ACTIVE\D\D5596D2100.DWG
PLOT TIME: 12.10.2020 4:49 PM