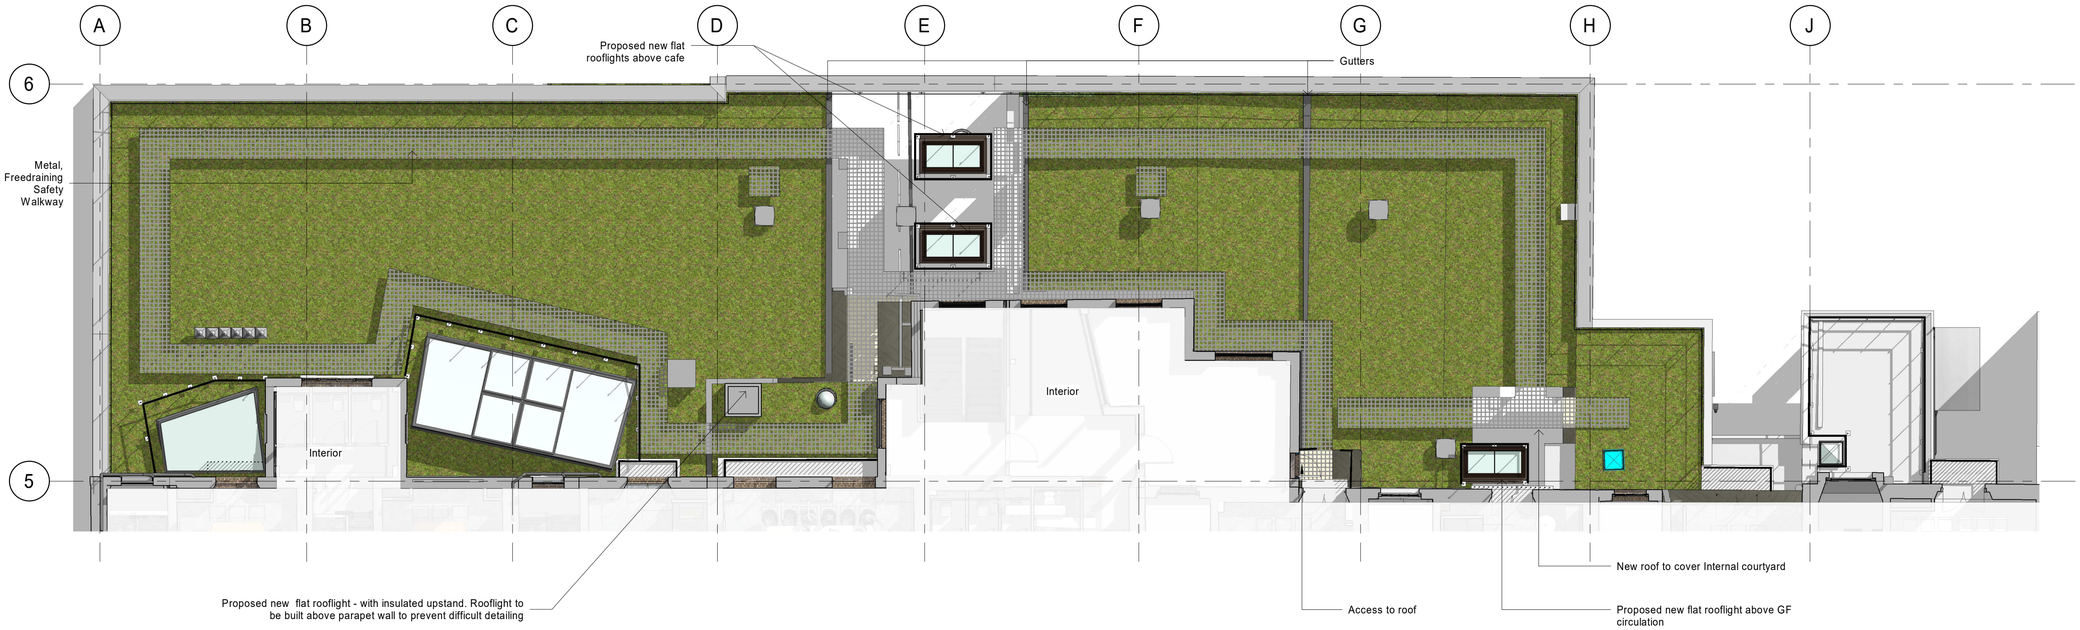

2. Level 01 Roof Plan Proposed

1 : 100

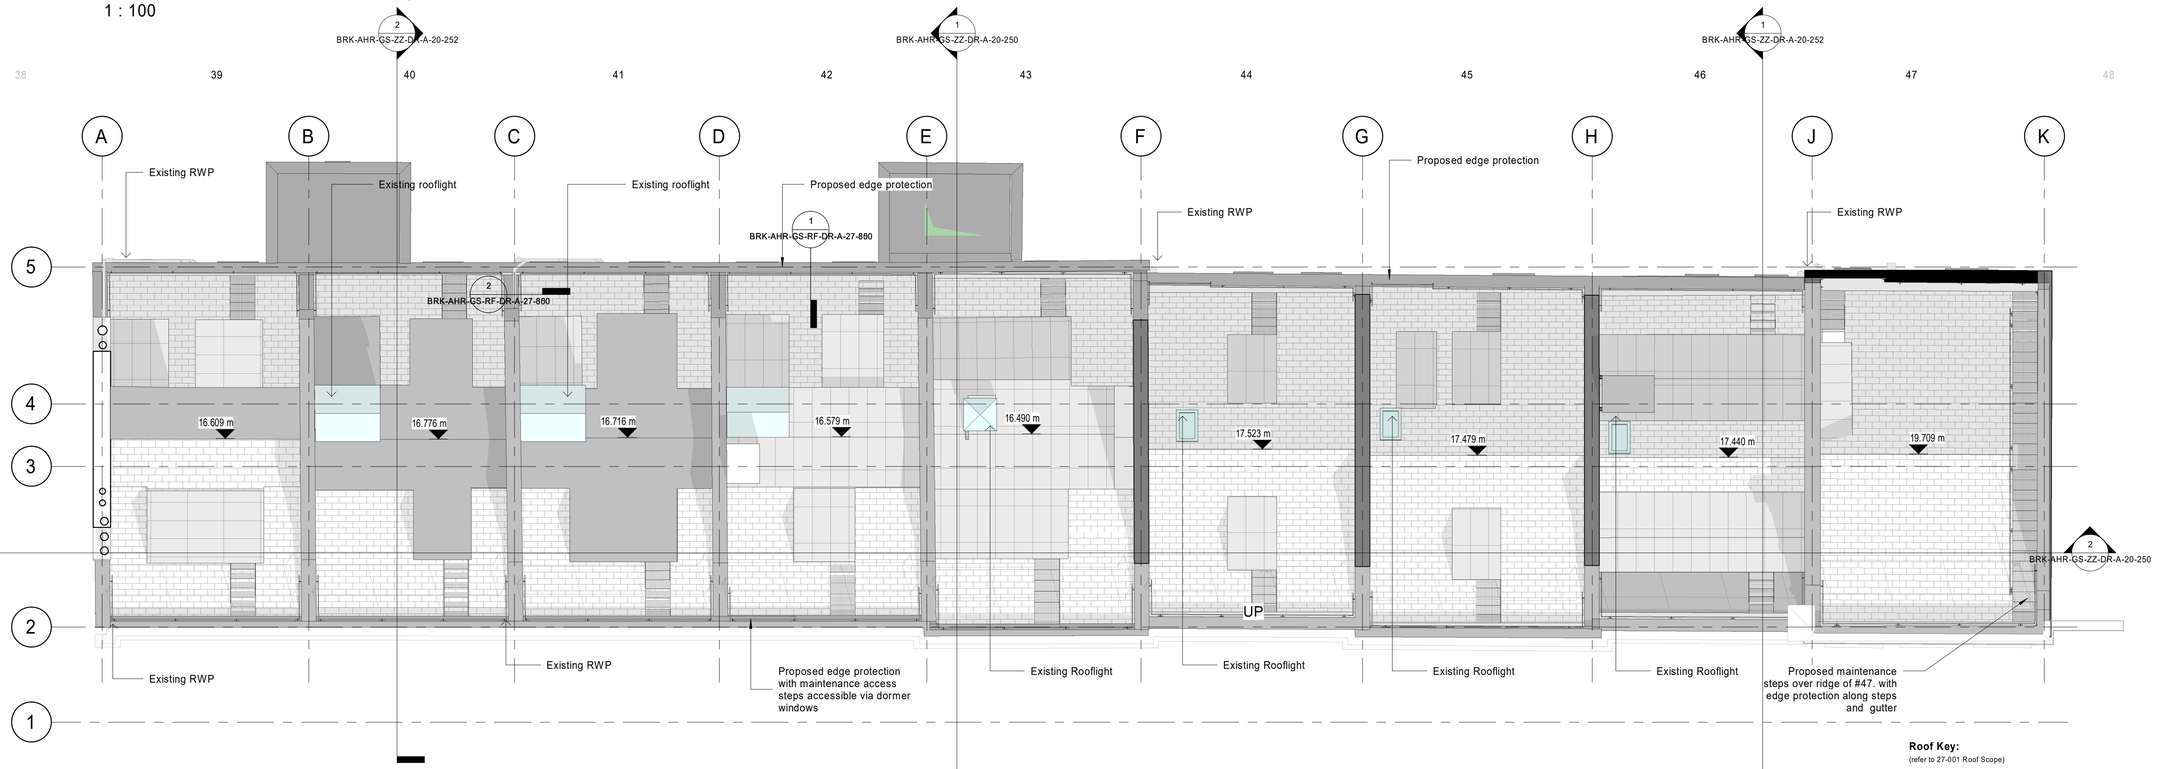

1. Level 04 Roof Plan Proposed

1 : 100

Roof Key:
(refer to 27-001 Roof Scope)

- Proposed Semi Extensive Green Roof
- Existing Roof Tiles
- Existing felt covered dormer roof
- Existing lead covered dormer roof
- Rooflight
- Metal, Freedraining Safety Walkway/Steps

Rev	Description	Date	Dr by	App by
P03	(P1) Planning Submission	22.09.2020	AM	GO
P02	(S3) Pre planning application issue for client sign approval	21.07.2020	KW	HT
P01	(S0) Initial Issue	26.05.2020	AM	GO

original by: KW
date created: 06/17/20
approved by: Approver

AHR Architects Ltd
Vintry Building
Wine Street
Bristol
BS1 2BD
United Kingdom

T +44(0)117 9299146
E bristol@ahr.co.uk
www.ahr.co.uk

client name: Birkbeck University of London

project: Gordon Square, London

drawing: Planning - Roof Plan Proposed

computer file: C:\Revit Projects\BRK-AHR-GS-XX-M3-A-Central_amie.mccabe.rvt

plot date:

project number: 2019.00916.000

scale: 1 : 100 @A1

drawing number: BRK-AHR-GS-00-RF-A-20-050

rev: P03

issue status: P1

This drawing is to be read in conjunction with all related drawings. All dimensions must be checked and verified on site before commencing any work or producing shop drawings. The originator should be notified immediately of any discrepancy.
This drawing is copyright and remains the property of AHR.