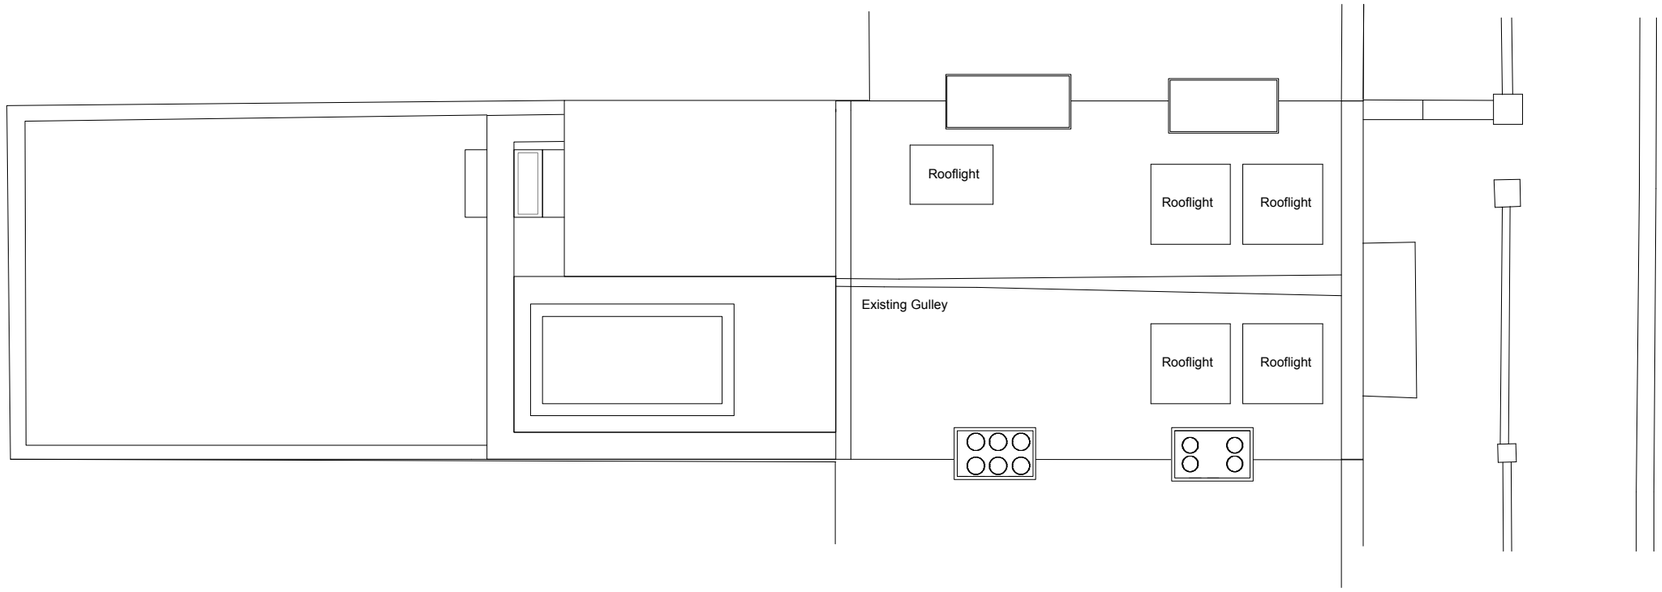

01: Proposed Roof Plan

Rev.	Date	Description
	12.10.20	Issued for Planning Approval

Notes:

1. All dimensions in mm.
2. This drawing to be read in conjunction with all relevant contract documents .
3. This drawing to be read in conjunction with all Engineer's and Main contractor/ Sub-Contractor drawings and documentation .
4. Do not scale from this drawing.
5. Report any errors, contradictions , and omissions to the architect as soon as possible .

Key:

Extent of Existing Building & Raised Landscaping

0 1m 2m 3m 4m

North

Nissen Richards

Unit 5-6 Waterhouse
8 Orsman Road
London N1 5QJ

T 020 7870 8899
info@nissenrichardsstudio .com
www.nissenrichardsstudio .com

Project: 24 Churchill Road, Camden
London NW5 1AN

Client: Dan and Sophie Benedict

Title: Proposed Roof Plan

Scale: 1:50 at A1 1:100 at A3

Drawing no: A2085-PL-1203

Nissen Richards studio Limited registered in England & Wales no. 07138133