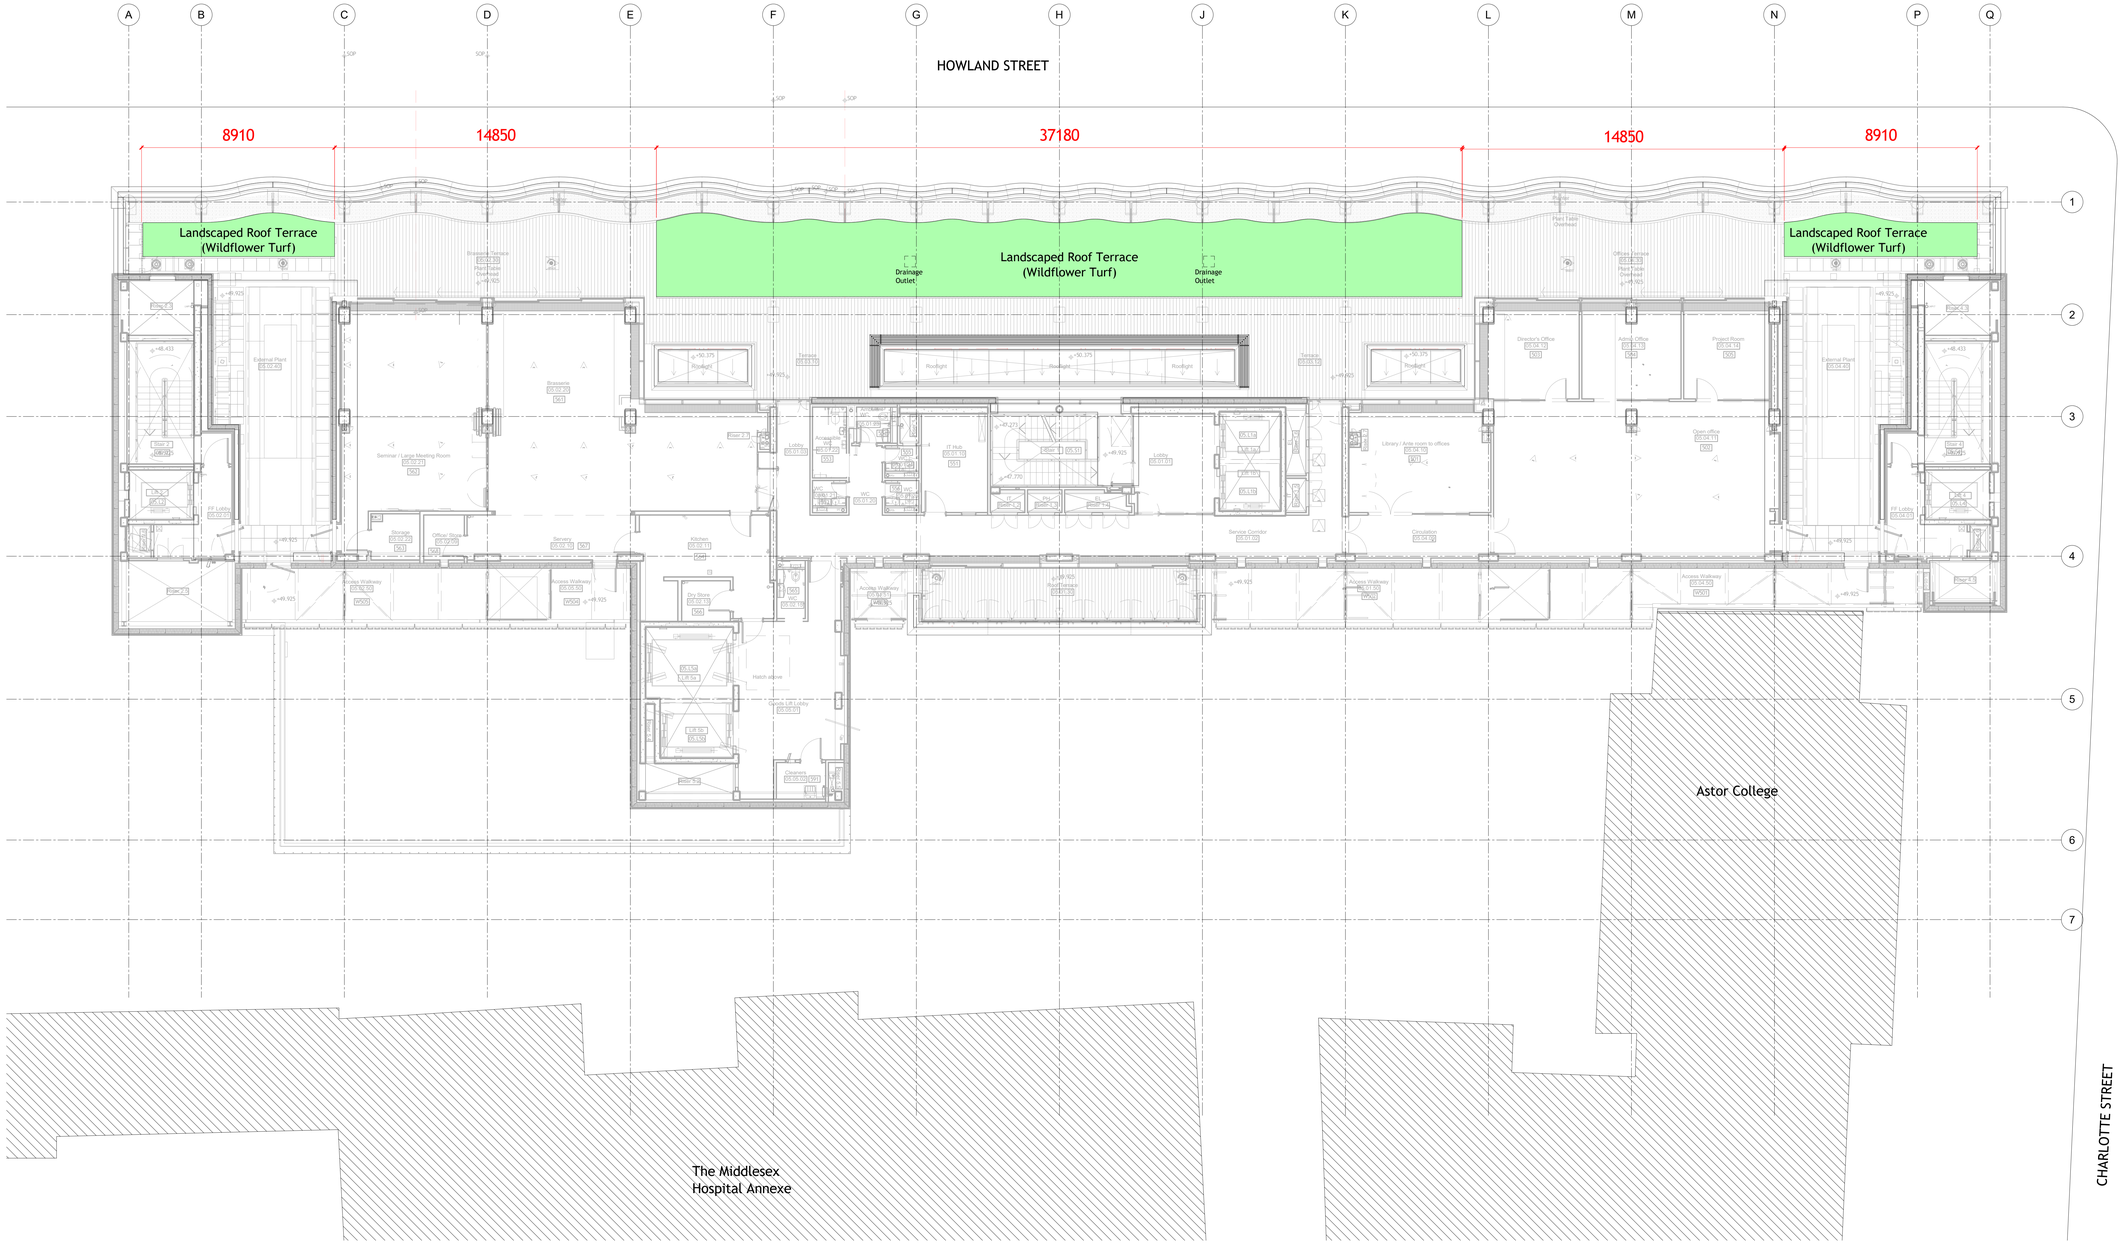

1 Existing Level 05 Roof Terrace
1 : 100

DO NOT SCALE

THIS DRAWING IS © IAN RITCHIE ARCHITECTS LTD

Dimensions to be verified on site.
Figured dimensions to take preference to those scaled.
All discrepancies to be clarified with the project Architect.
Unless otherwise stated all levels to be AOD.

This drawing is the property of Ian Ritchie Architects Ltd. and is issued on the condition it is not reproduced, retained or disclosed to any unauthorised person, either wholly or in part without written consent.

1:100 0M 2M 4M 6M
1:1 0 10 20 30 40 50 60MM

REVISION CLOUD

ABEYANCE CLOUD

Rev	Date	By	Ck	Ap	Description
3A	07.09.20	GP	GT	IR	Existing Plan Level 5

Job Title
SWC - Level 5 Roof Terrace

Drawing Title
Existing GA Plan at Level 05 +49.925OD

IAN RITCHIE ARCHITECTS LTD
110 Three Colt Street London E14 8AZ
Tel: (44) 2073381100 Fax: (44) 2073381199

Status Planning

Scale	Date
1 : 100@A0	08/09/20
Drawn GP	Checked GT / Approved IR
Job No. 779	Drawing No. IRAL-08-1000 / Rev. 3A