1:50

0 0.5 1 1.5 2 2.5 3 3.5 4 4.5 5

(metres)

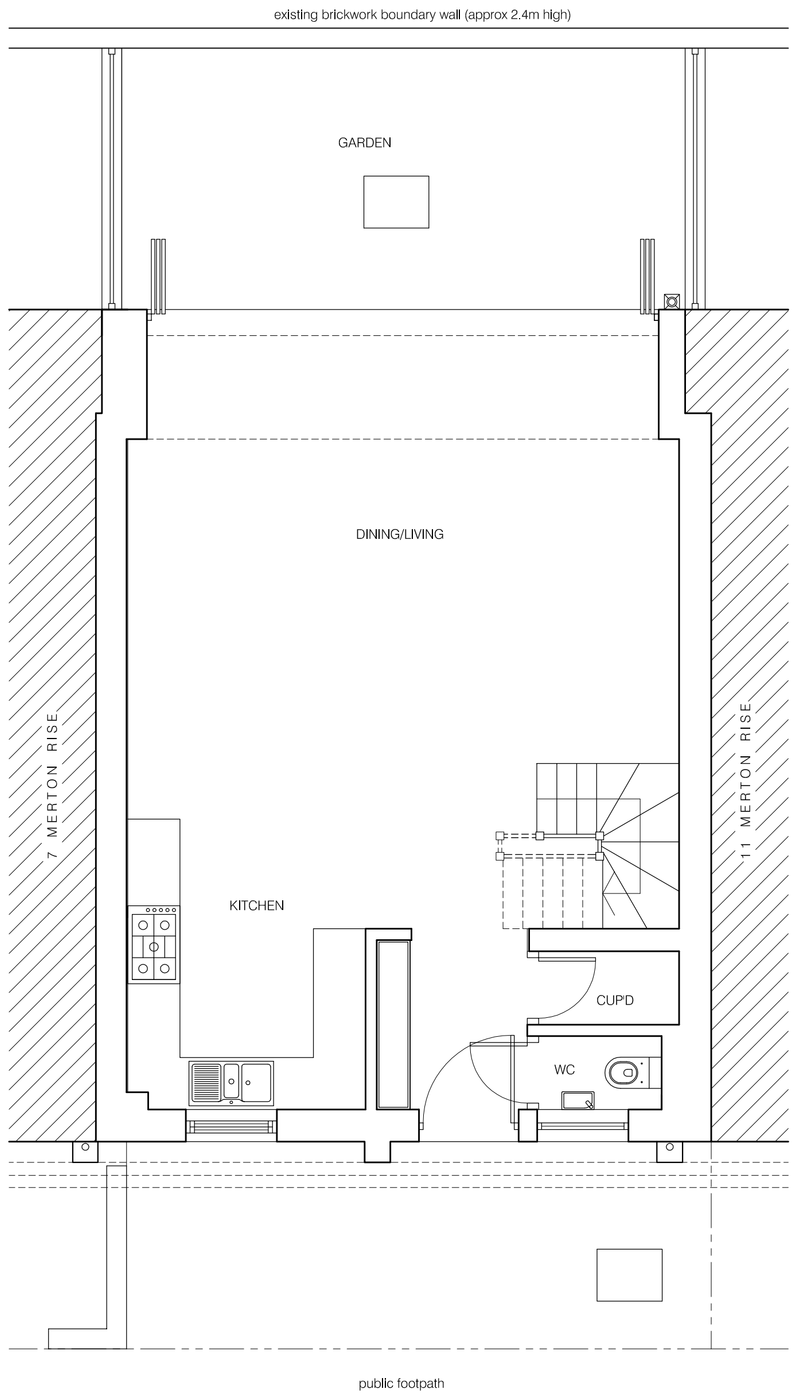

GROUND FLOOR PLAN
SCALE 1:50

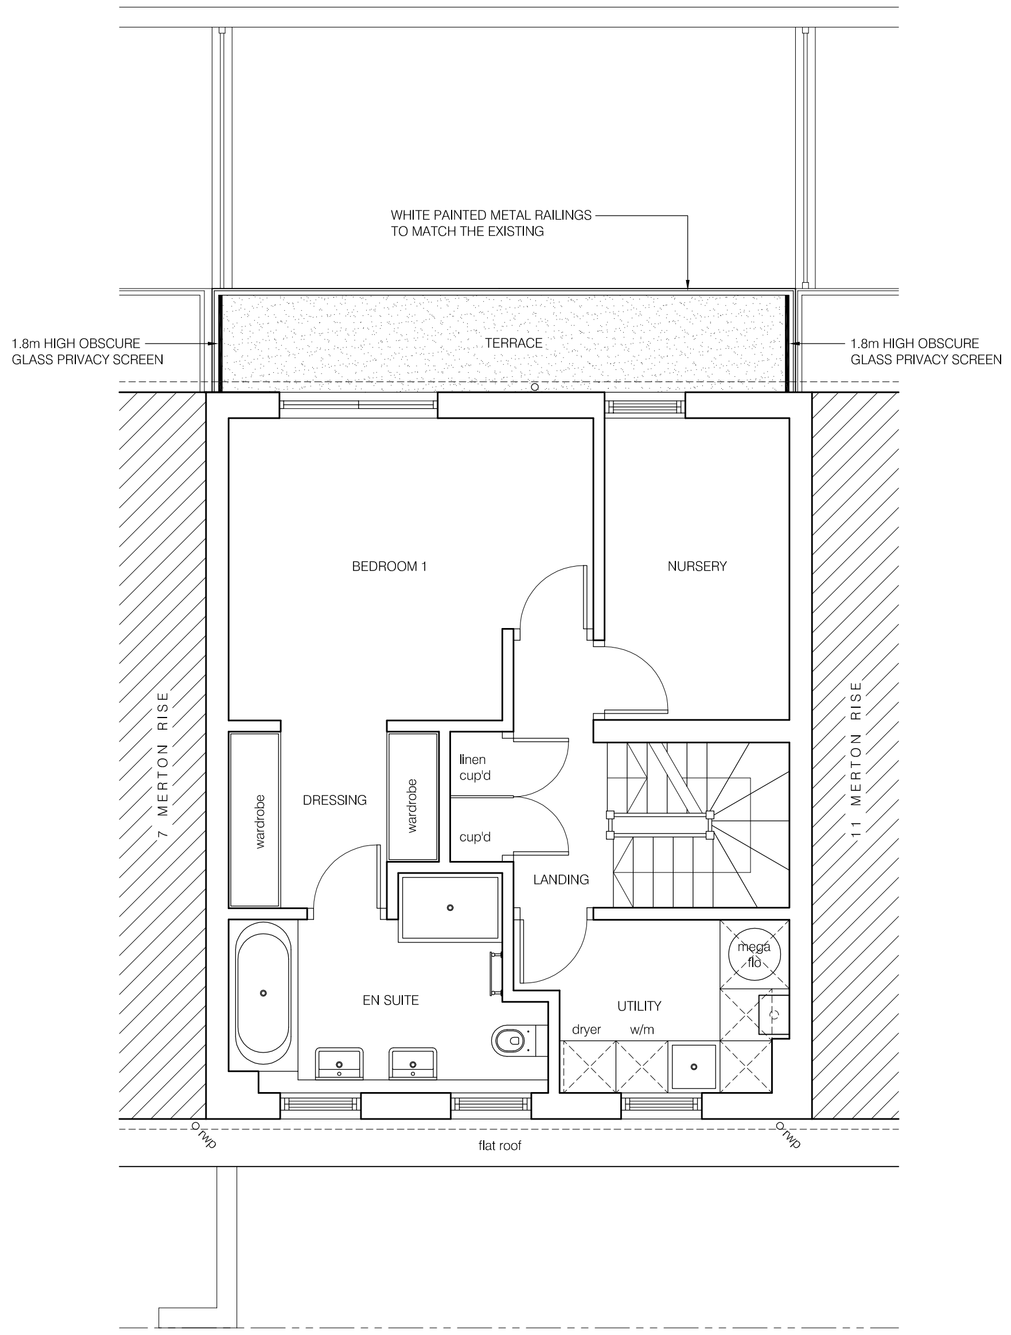

FIRST FLOOR PLAN
SCALE 1:50

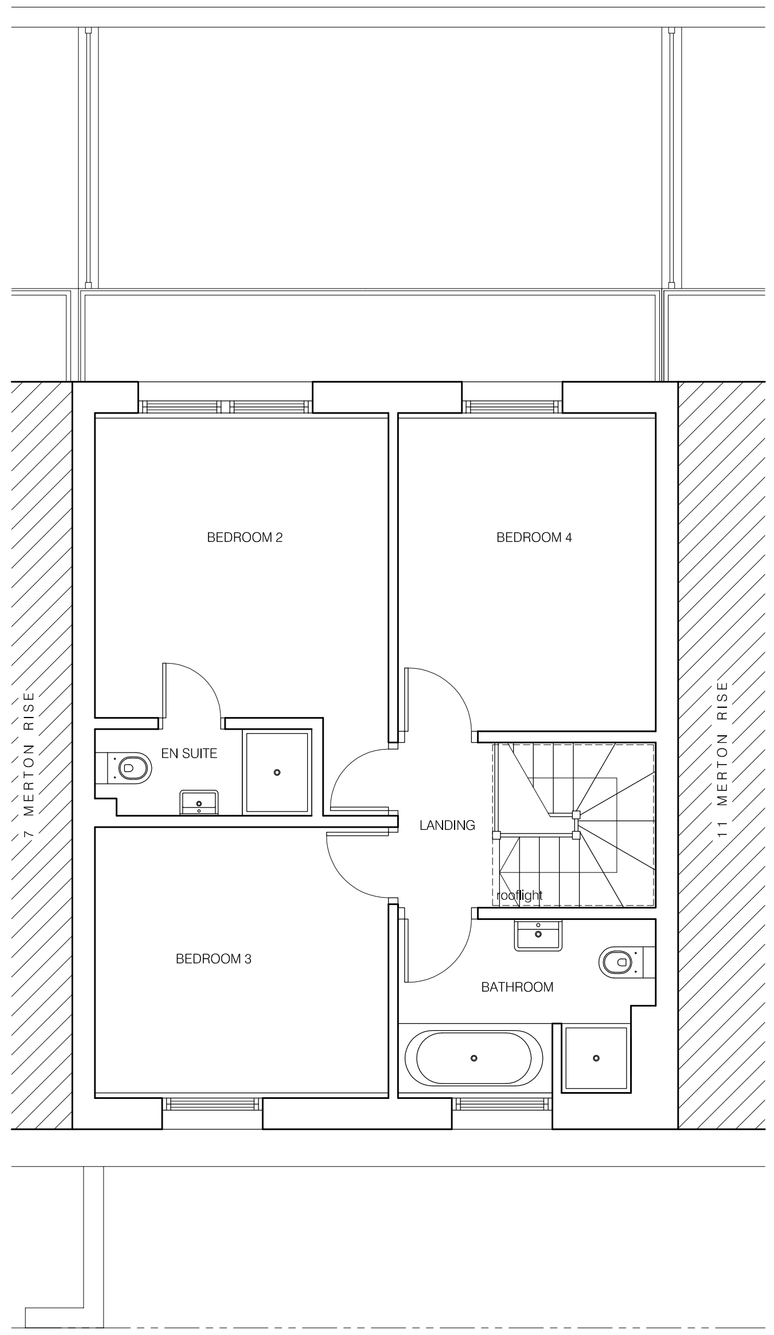

SECOND FLOOR PLAN
SCALE 1:50

NOTES:

1. THIS DRAWING IS THE COPYRIGHT OF PCDS LTD AND MAY NOT BE REPRODUCED WITHOUT THEIR PRIOR PERMISSION.
2. THIS DRAWING IS TO BE READ IN CONJUNCTION WITH ALL RELEVANT ARCHITECTS, SUB-CONTRACTORS AND PCDS DRAWINGS.
3. THIS DRAWING IS NOT TO BE SCALED (UNLESS FOR PLANNING PURPOSES). SETTING OUT TO BE TO FIGURED DIMENSIONS.
4. THE CONTRACTOR SHALL CHECK DIMENSIONS AND DETAILS OF ALL EXISTING CONSTRUCTION PRIOR TO COMMENCING ANY WORK. ANY DISCREPANCY SHALL BE REPORTED TO PCDS.

Rev.	Date	Revisions
A	23.10.20	PRIVACY SCREEN DETAILS REVISED

PCDS
Building & Structural Design Consultants
Unit 2, The Mead Business Centre
176-178 Berkhampstead Road
Chesham, Bucks. HP5 3EE
Tel: 01494 771224
Fax: 01494 778726
email: mail@pcdslimited.co.uk
IStructE

Client

MR LUKE QUINN

Job Title

9 MERTON RISE
LONDON
NW3 3EN

Drawing Title

PROPOSED FLOOR PLANS

Scale 1:50 @ A1

Date APRIL 20

Drawn G.J.

Drawing No. A1/3684/12

Rev. A

Plot Date: 23 OCTOBER 2020