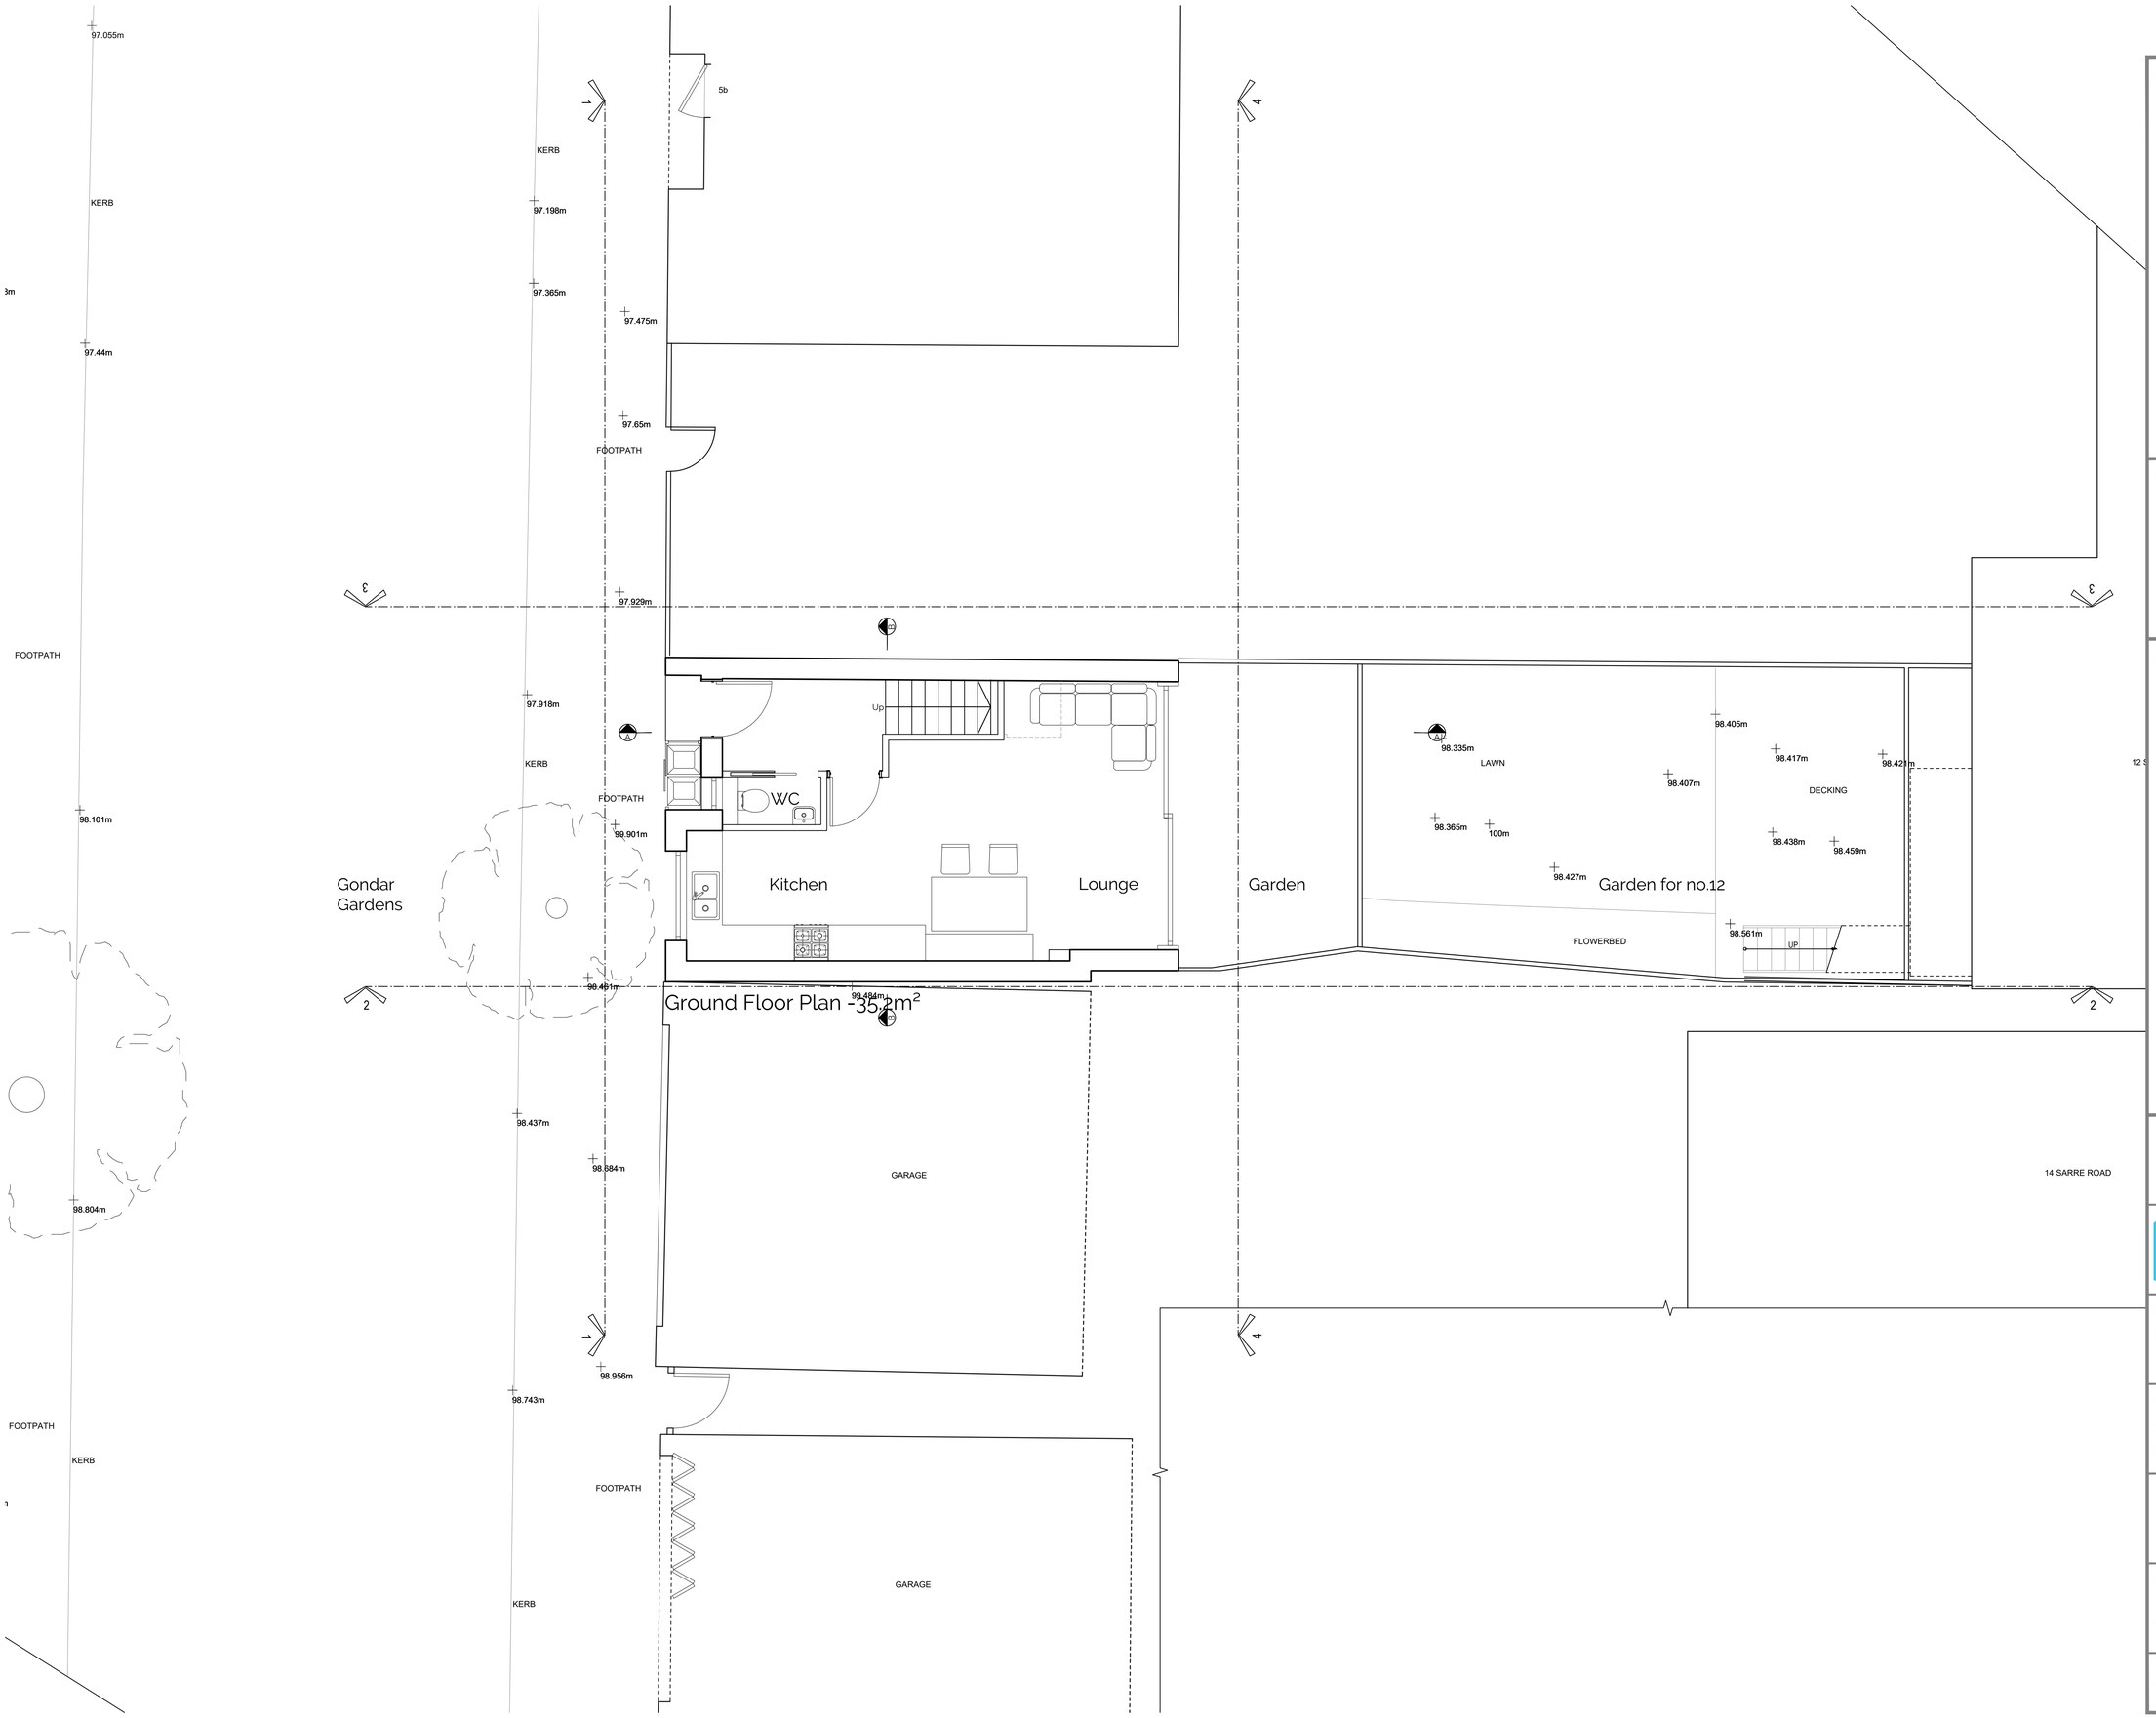

Revision Issue:

CDM Regulations:

Legend:

0 0.5 1.0 2.0 3.0m

N

FORMED ARCHITECTS
Third Floor
18-24 Gable House
London
W4 1QP

Client Name:
Pat Butcher

Project Address:
Site to the rear of 12 Sarre Road facing onto Gondar Gardens

Planning

Drawing Title:

Site Plan & Ground Floor Plan

Job No:	Dwg No:	Rev:	Scale:	Drawn by:
20-007	122	01	1:50@A1	TP

Do not scale from this drawing. Copyright is the property of Formed Architects & Designers (UK) Ltd. All dimensions to be checked before work commences, any discrepancies to be reported to the Architect