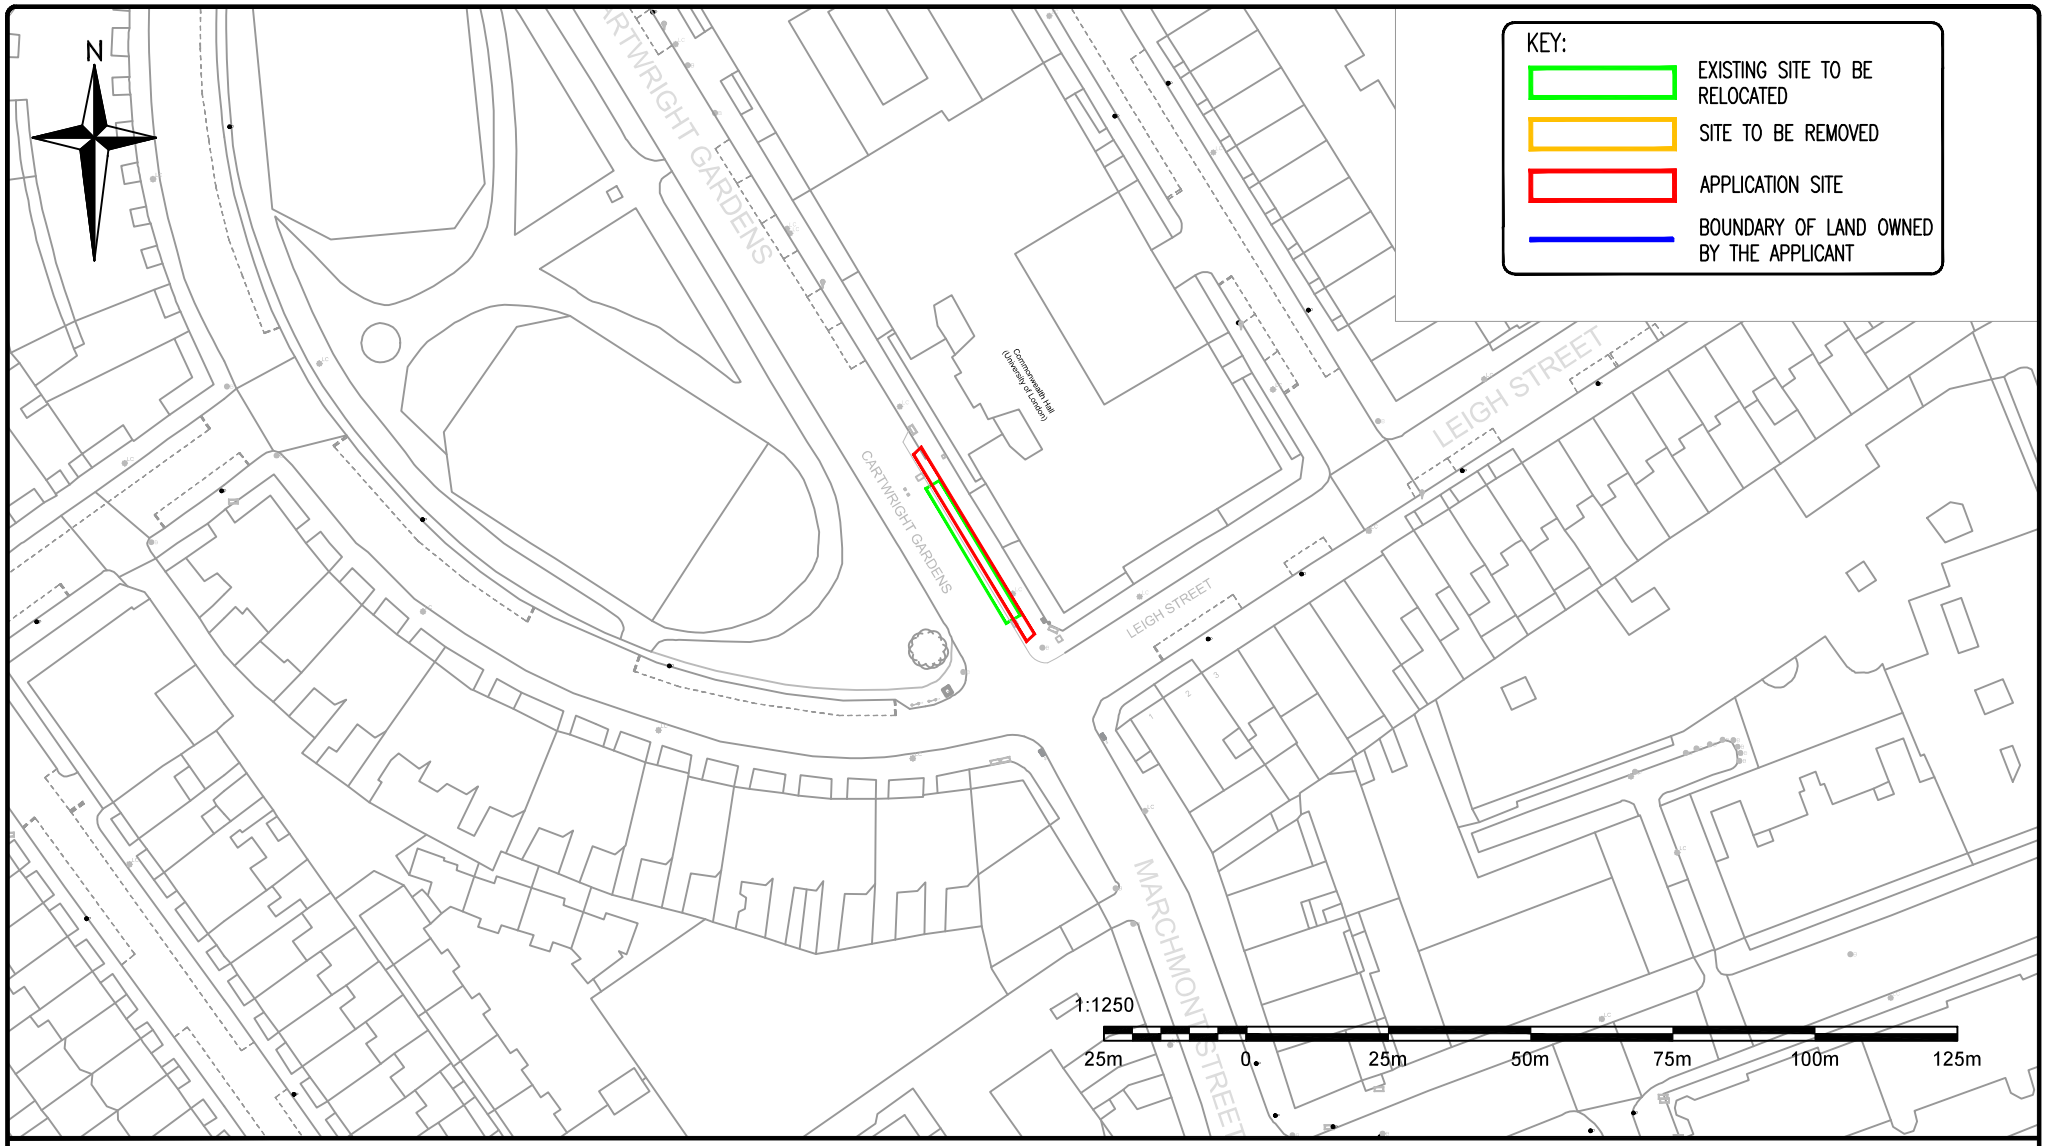

Roads Directorate

230 Blackfriars Road
London
SE1 8NW

Santander CYCLES

Project
SANTANDER CYCLES

Drawing Title
LOCATION PLAN
CARTWRIGHT GARDENS RECONFIGURATION

Borough: CAMDEN

Site No.: CA006

Date	Scale	Drn	Chk	App
02/10/20	1:1250 @ A4	OF	CK	CR

Dwg No. 02-610209 -LOC

Rev —

Status: FOR APPROVAL

Rev	Date	Description	Drn	Chk	App

© Crown copyright and database rights 2011 Ordnance Survey 100035971