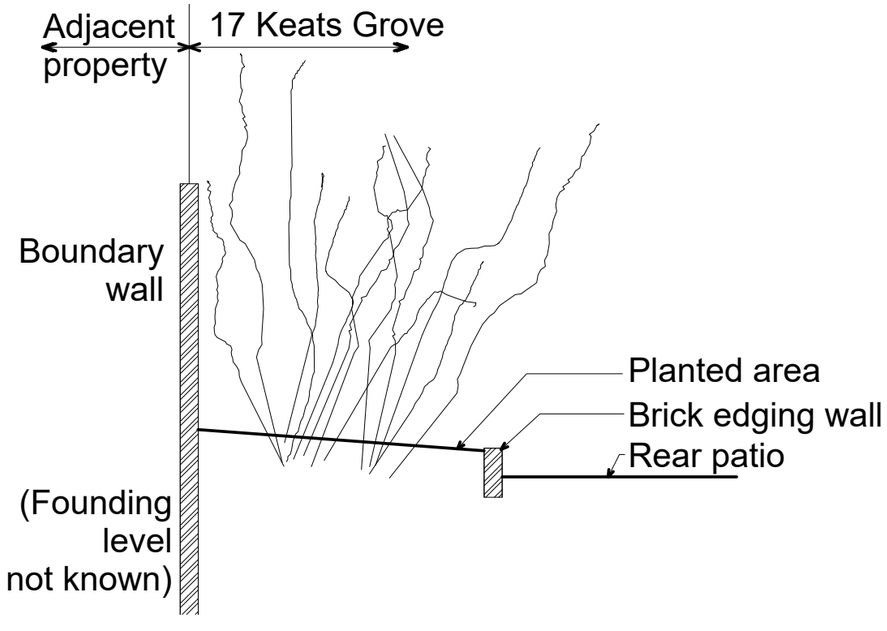

STAGE 1 (Existing cross-section)

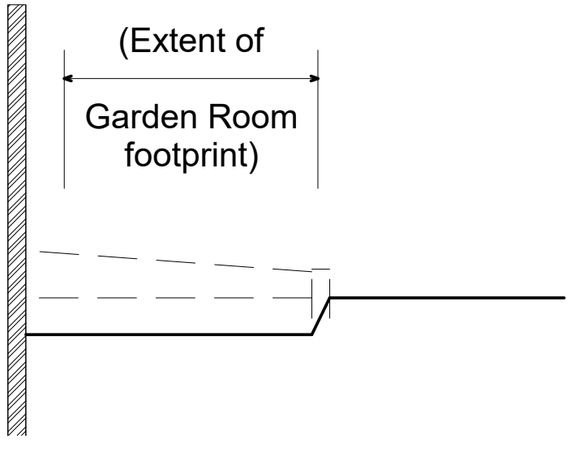

STAGE 2 (Excavate to formation)

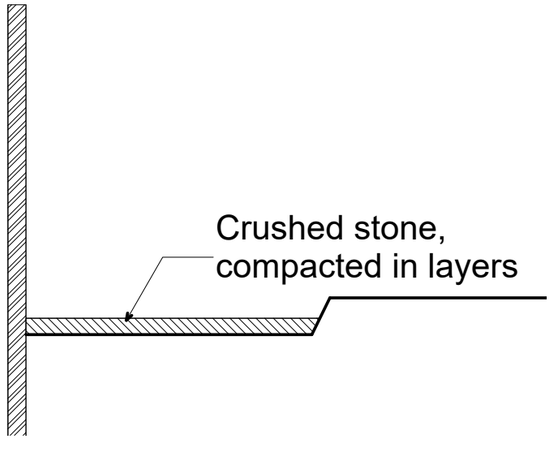

STAGE 3 (Piling platform)

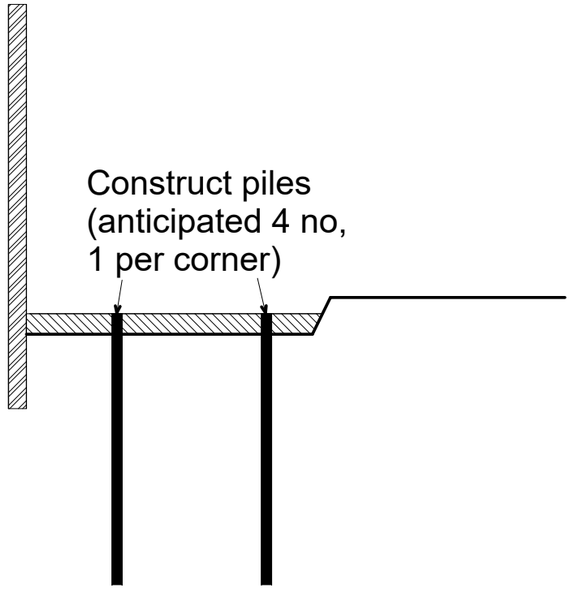

STAGE 4 (Piling)

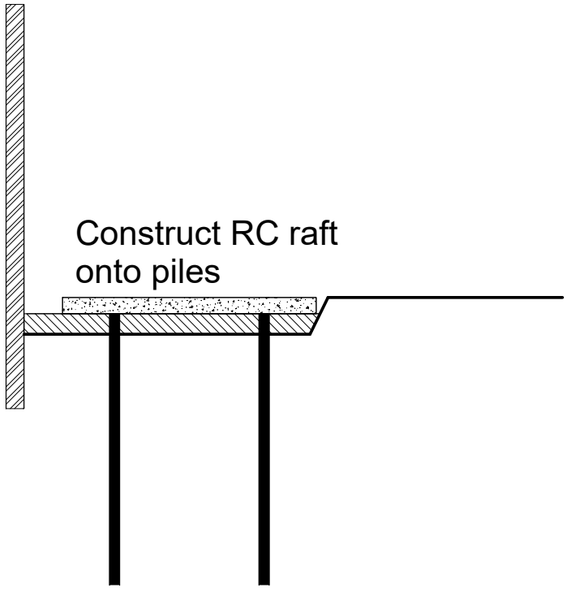

STAGE 5 (RC raft)

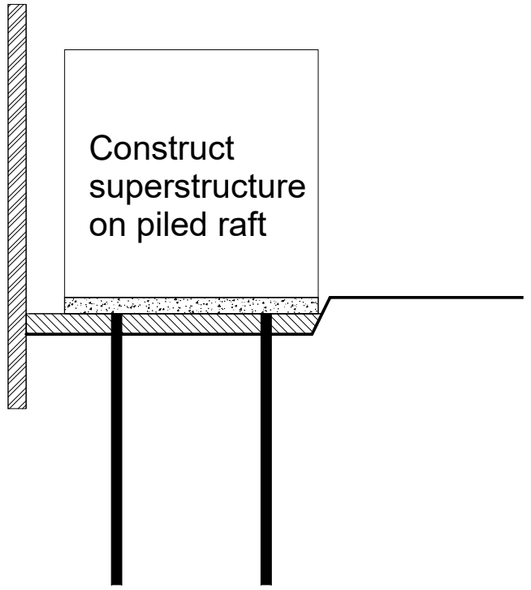

STAGE 6 (Superstructure)

PETER MacGOWAN
consulting civil & structural engnr
mob: 07775-725144
e: pmac@mcmac.co.uk

17 KEATS GROVE, LONDON NW3
PROPOSED GARDEN ROOM - CONSTRUCTION SEQUENCE

Drg No: 2058/MS01
Scale: NTS (A3) Rev: P1