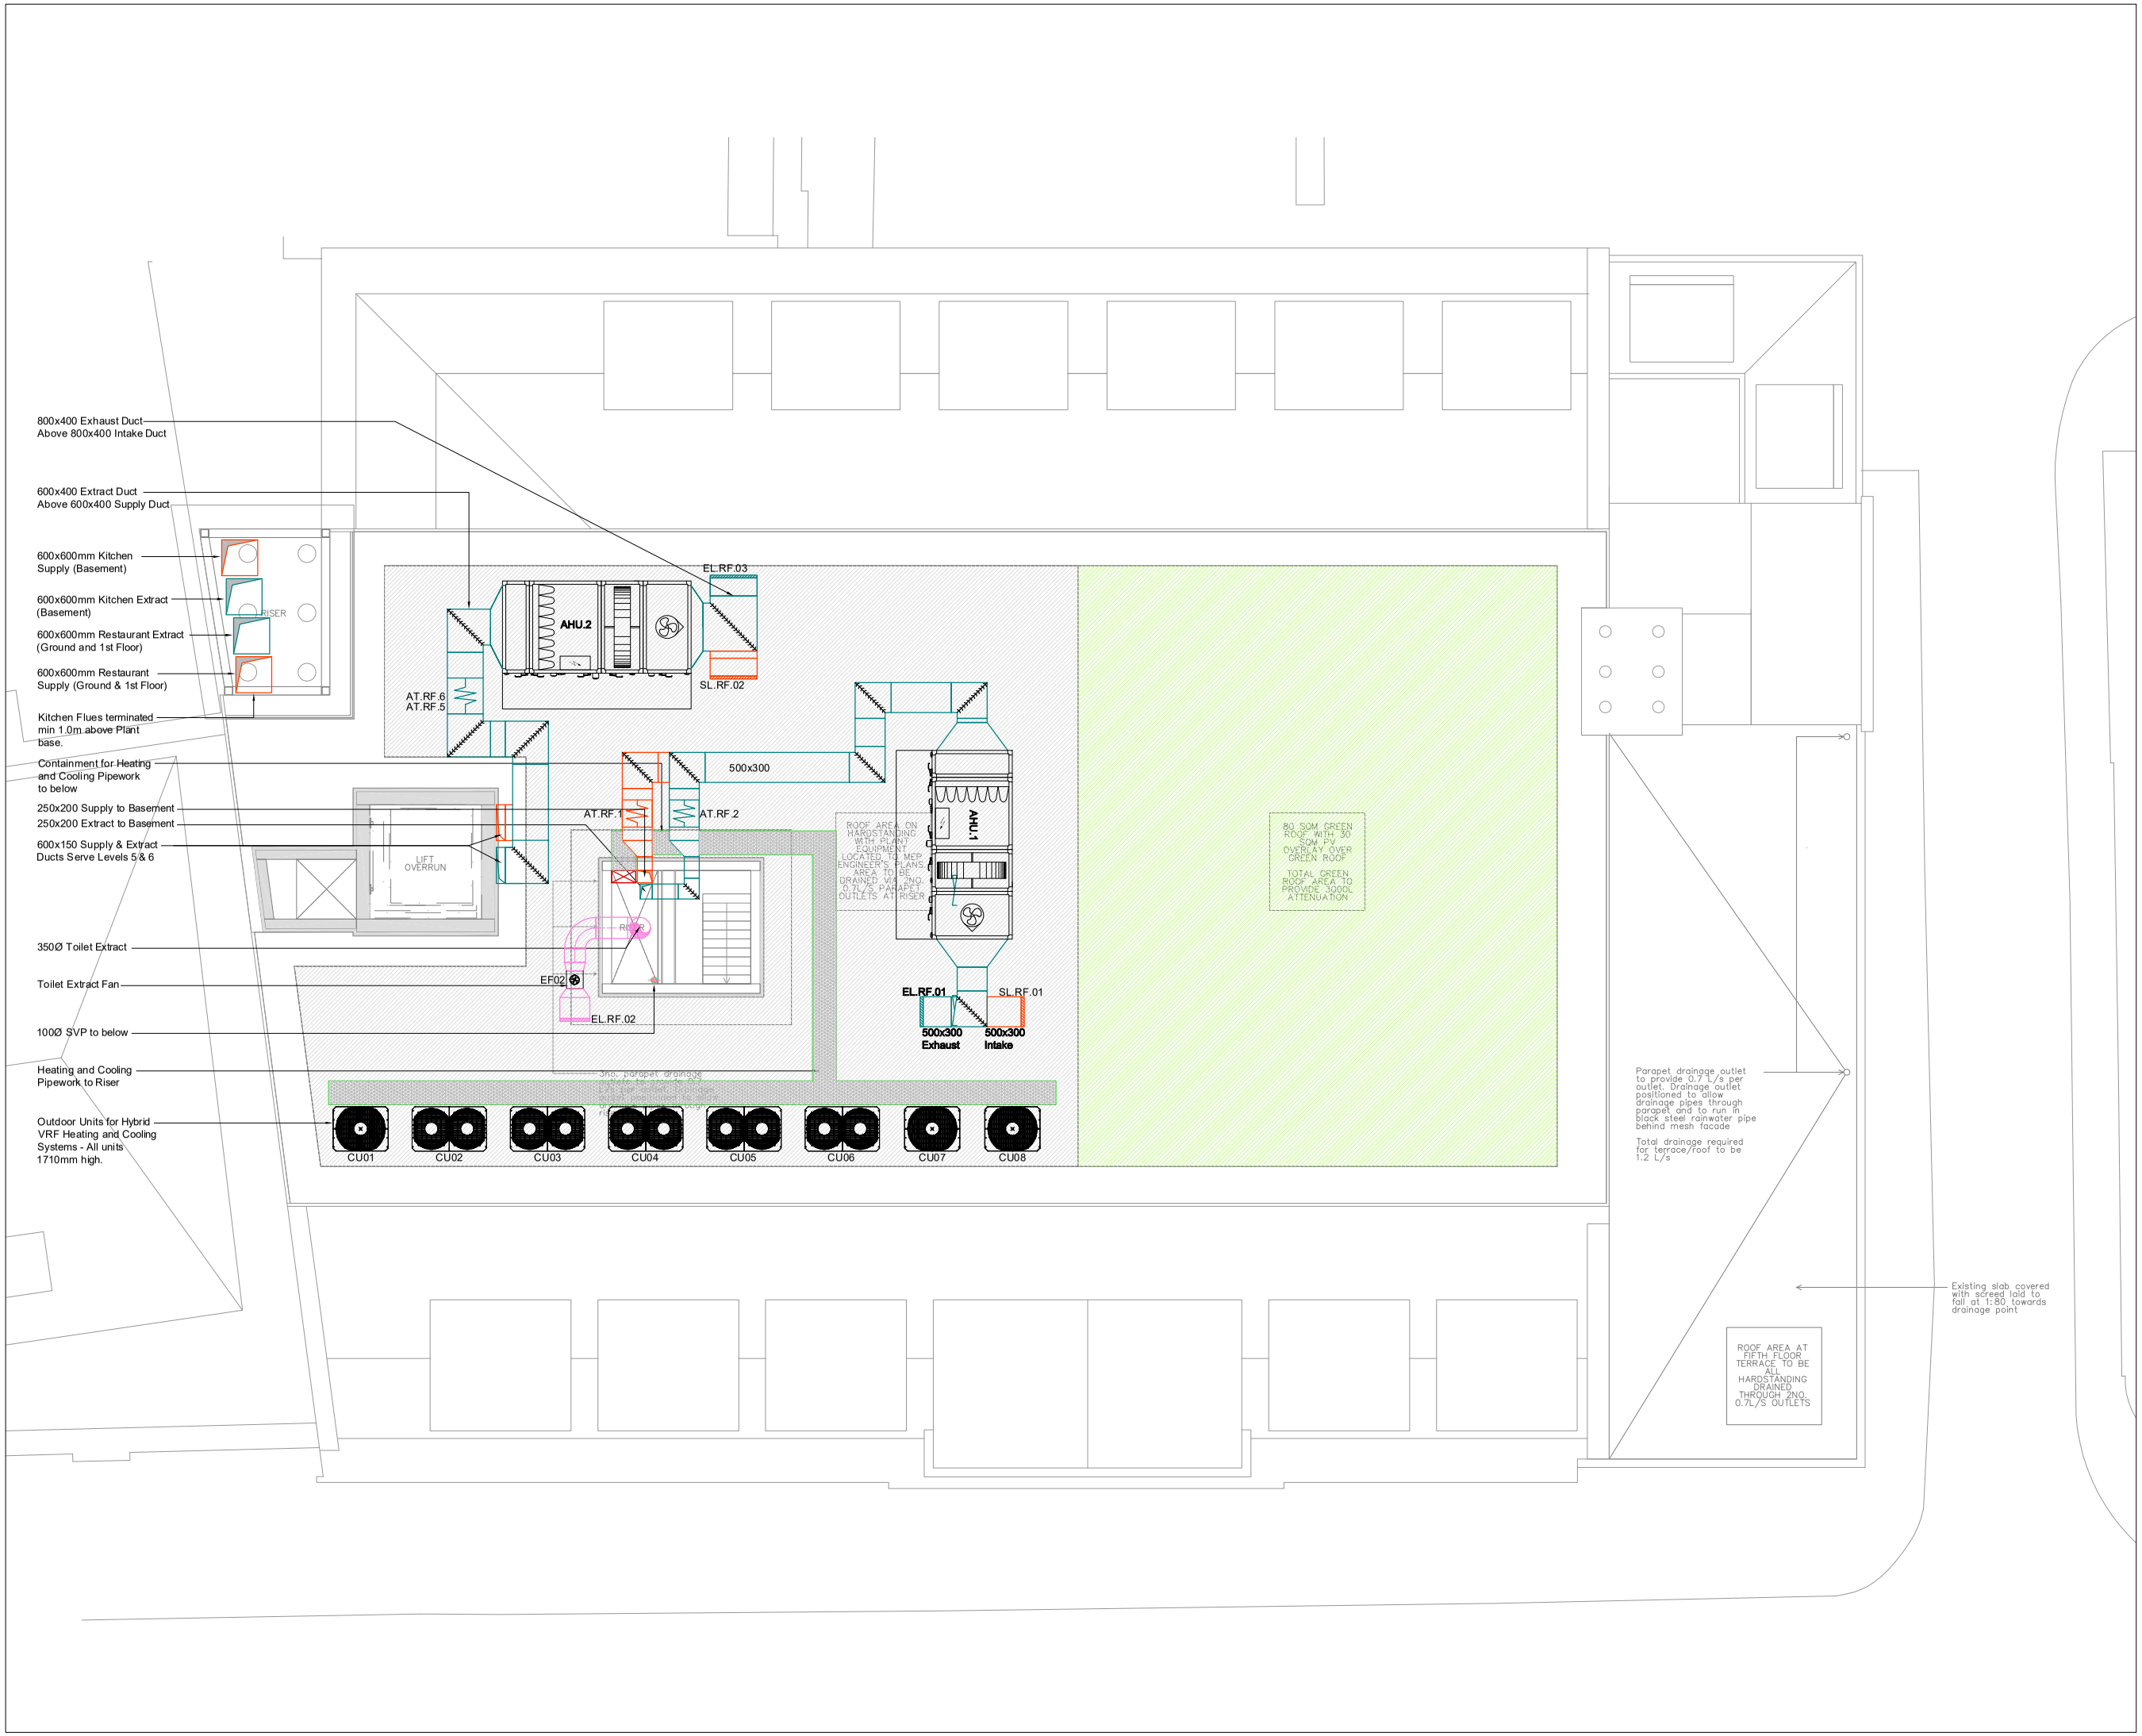

Notes

1. For general notes refer to specification.
2. Do not scale the drawing.
3. This drawing to be read in conjunction with all other Architects and Engineers drawings and specifications including outline structural specification.
4. All dimensions are in millimetres unless noted otherwise.
5. Any discrepancies between structural and architectural setting out dimensions must be brought to the attention of the Architect and Engineers.

Rev	Date	Description	Drn	App
06	21.10.20	Stage 4 Tender	AR	AL
05	26.06.20	Stage 4 Tender	AR	AL
04	22.05.20	Stage 4 Addendum	AR	AL
03	30.03.20	Stage 4 Issue	AR	AL
02	16.01.20	Developed Design WIP	AD	AL
01	29.10.19	Developed Design WIP	AD	AL
00	19.08.19	Developed Design WIP	AD	AL

WEBB YATES ENGINEERS
48-50 Scrutton Street
London EC2A 4HH
020 3696 1550
www.webbyates.co.uk
info@webbyates.co.uk

Project
Greville Street

Drawing Title
Building Services Combined Roof Layout

Drawing Status
Stage 4 Tender

Drawn by	Checked by	Sheet size	Scale	Rev status
AD	AL	A1	1:50	S4

Drawing Number
J3304-B-DR-1RF0

Revision
06