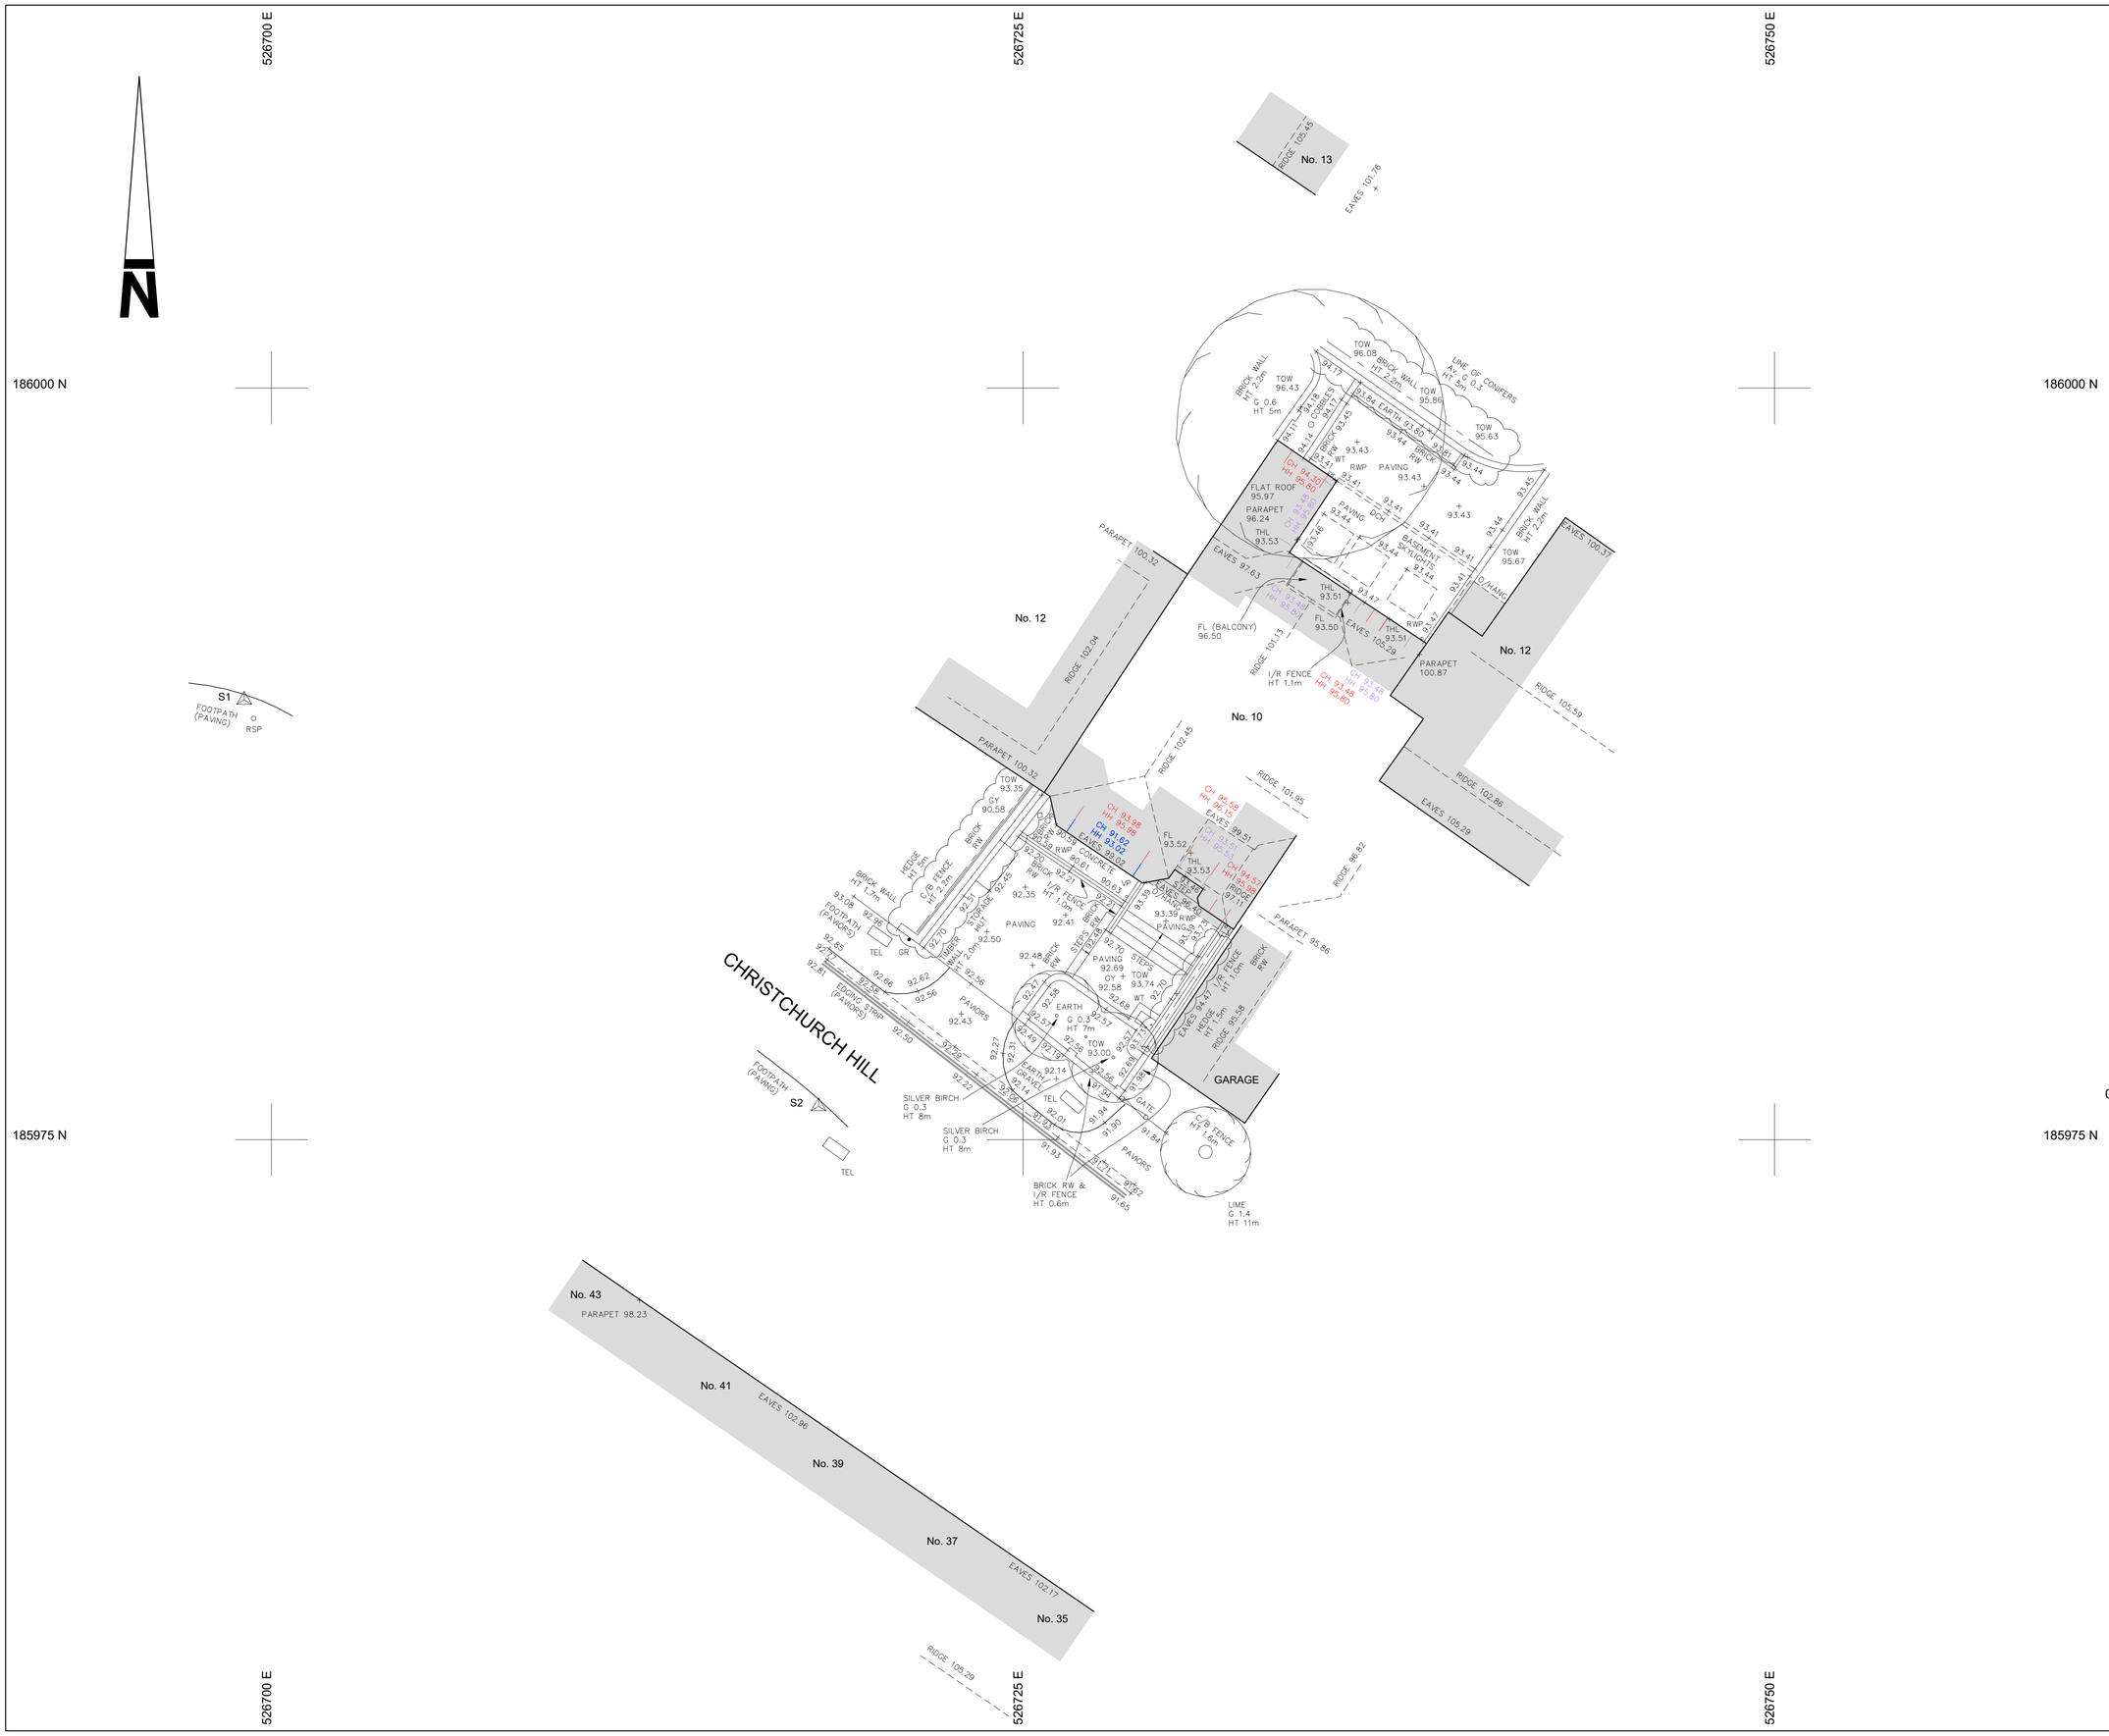

Notes:

1. GRID AND LEVELS BASED ON ORDNANCE DATUM, DERIVED FROM THE NATIONAL GNSS NETWORK. LOCAL SCALE FACTOR 0.99980 APPLIED.
2. TREE AND HEDGE SPECIES HAVE BEEN IDENTIFIED AS ACCURATELY AS POSSIBLE BUT SHOULD BE CROSS CHECKED IN CRITICAL AREAS.

Coordinate Table

Station	Description	Easting	Northing	Level
S1	ROAD NAIL	526699.093	185989.627	94.913
S2	ROAD NAIL	526718.201	185976.110	92.680

TOPOGRAPHICAL KEY

SURVEY STATION — 5
BANKING — TOP / BOTTOM
HEDGE SPREADS
WOODLAND CANOPY
ARROW ON STEPS / RAMPS INDICATES DIRECTION UPWARDS
TREES — SPREAD & GIRTH SHOWN TO SCALE
GATE
KERB CHANNEL
ROAD UNKERBED
FOOTPATH
CHANGE IN SURFACE
FENCE
WALL
OVERHEAD ELECTRIC — N
OVERHEAD TELECOM — T
FOUL SEWER
SURFACE SEWER
P-TRAP
BACK DROP (EXTERNAL)
BACK DROP (INTERNAL)
BUILDING
OPEN SIDED BUILDING
OVERHANG / CANOPY
GLASSHOUSE
CONTOUR — 25.50
SPOT LEVEL — + 127.13
SONAR LEVEL — O 127.13
BORE HOLE — BH
TRIAL HOLE — TH

GENERAL ABBREVIATIONS

AIR CONDITIONING UNIT	ACU
AIR VALVE	AV
AVERAGE	Av.
BACK DROP	BD
BASE LEVEL	BL
BELISHA BEACON	BB
BOLLARD	BO
BOLLARD LIGHT	BOL
BRICK	BK
BUS STOP	BS
CABLE RISER	CR
CABLE TV COVER	CATV
CABLES TO GROUND	CTG
CATCH PIT	CP
CILL HEIGHT	CH
CONTROL BOX	CB
COVER LEVEL	CL
CROSSING CONTROL BUTTON	CCB
DAMP PROOF COURSE	DPC
DRAINAGE CHANNEL	DCH
DROP KERB	DK
ELECTRICITY POLE	EP
EARTH ROD	ER
FIRE HYDRANT	FH
FLOOR LEVEL	FL
FOOTPATH	FP
FOUL WATER	FW
GAS RISER	GR
GAS VALVE	GV
GULLY	GY
HARD BED	HB
HEAD HEIGHT	HH
INSPECTION COVER	IC
INVERT LEVEL	IL
KERB OUTLET	KO
LAMP POST	LP
MANHOLE	MH
MARKER POST	MK
METER	MT
NO PIPES VISIBLE	NPV
ORDNANCE SURVEY BENCH MARK	OSBM
P-TRAP	PT
POST	PO
POST BOX	P.BOX
RODDING EYE	RE
ROAD SIGN	RS
RAIN WATER PIPE	RWP
RETAINING WALL	RW
SOFT BED	SB
STOP COCK	SC
STREET NAME PLATE	SNP
STOP VALVE	SV
SOIL PIPE	SP
SOIL VENT PIPE	SVP
SURFACE WATER	SW
TACTILE PAVING	TAC
TELECOM POLE	TP
TELECOM INSPECTION COVER	TEL
TELEPHONE CALL BOX	TCB
TICKET MACHINE	TM
TOP OF WALL	TOW
TRAFFIC LIGHT	TL
TRAFFIC LIGHT COVER	TLC
THRESHOLD LEVEL	THL
UNABLE TO LOCATE	UTL
UNABLE TO RAISE	UTR
UNABLE TO SURVEY	UTS
VENT PIPE	VP
WATER LEVEL	WL
WATER METER	WM
WASH OUT	WO
WATER RISER	WR
WATER TAP	WT

FENCE ABBREVIATIONS

BARBED WIRE FENCE	B/W	IRON RAILINGS	I/R
CLOSE BOARDED FENCE	C/B	LARCH LAP FENCE	L/L
CONCRETE PANEL FENCE	CPL	POST AND RAIL FENCE	P/R
CORRUGATED IRON FENCE	C/I	POST AND WIRE FENCE	P/W
CHAIN LINK FENCE	C/L	WIRE MESH FENCE	W/M
CHESTNUT PALING	CNP		

Revision	Description	Surv. by	Check by	Appr. by	Date

0m 1 2 3 4 5 6 7 8 9 10 11

mksurveys

Tel 01908 565561
Tel 01865 594979
Tel 0116 2849127
Tel 01384 404203
Tel 01403 243162

Milton Keynes
Oxford
East Midlands
West Midlands
Horsham

enquiries@mksurveys.co.uk
oxford@mksurveys.co.uk
eastmidlands@mksurveys.co.uk
westmidlands@mksurveys.co.uk
horsham@mksurveys.co.uk

www.mksurveys.com
www.surveys4bim.co.uk

Pehrsson Scott

10 Christchurch Hill
Hampstead
London

Topographical Survey

Scale:	Sheet Size:	Sheet Number:	Date:
1:100	A1	1	May 2020

Project Number:	Rev:	Surveyed by:	Checked by:	Approved by:
28587	-	MA	RPE	RPE