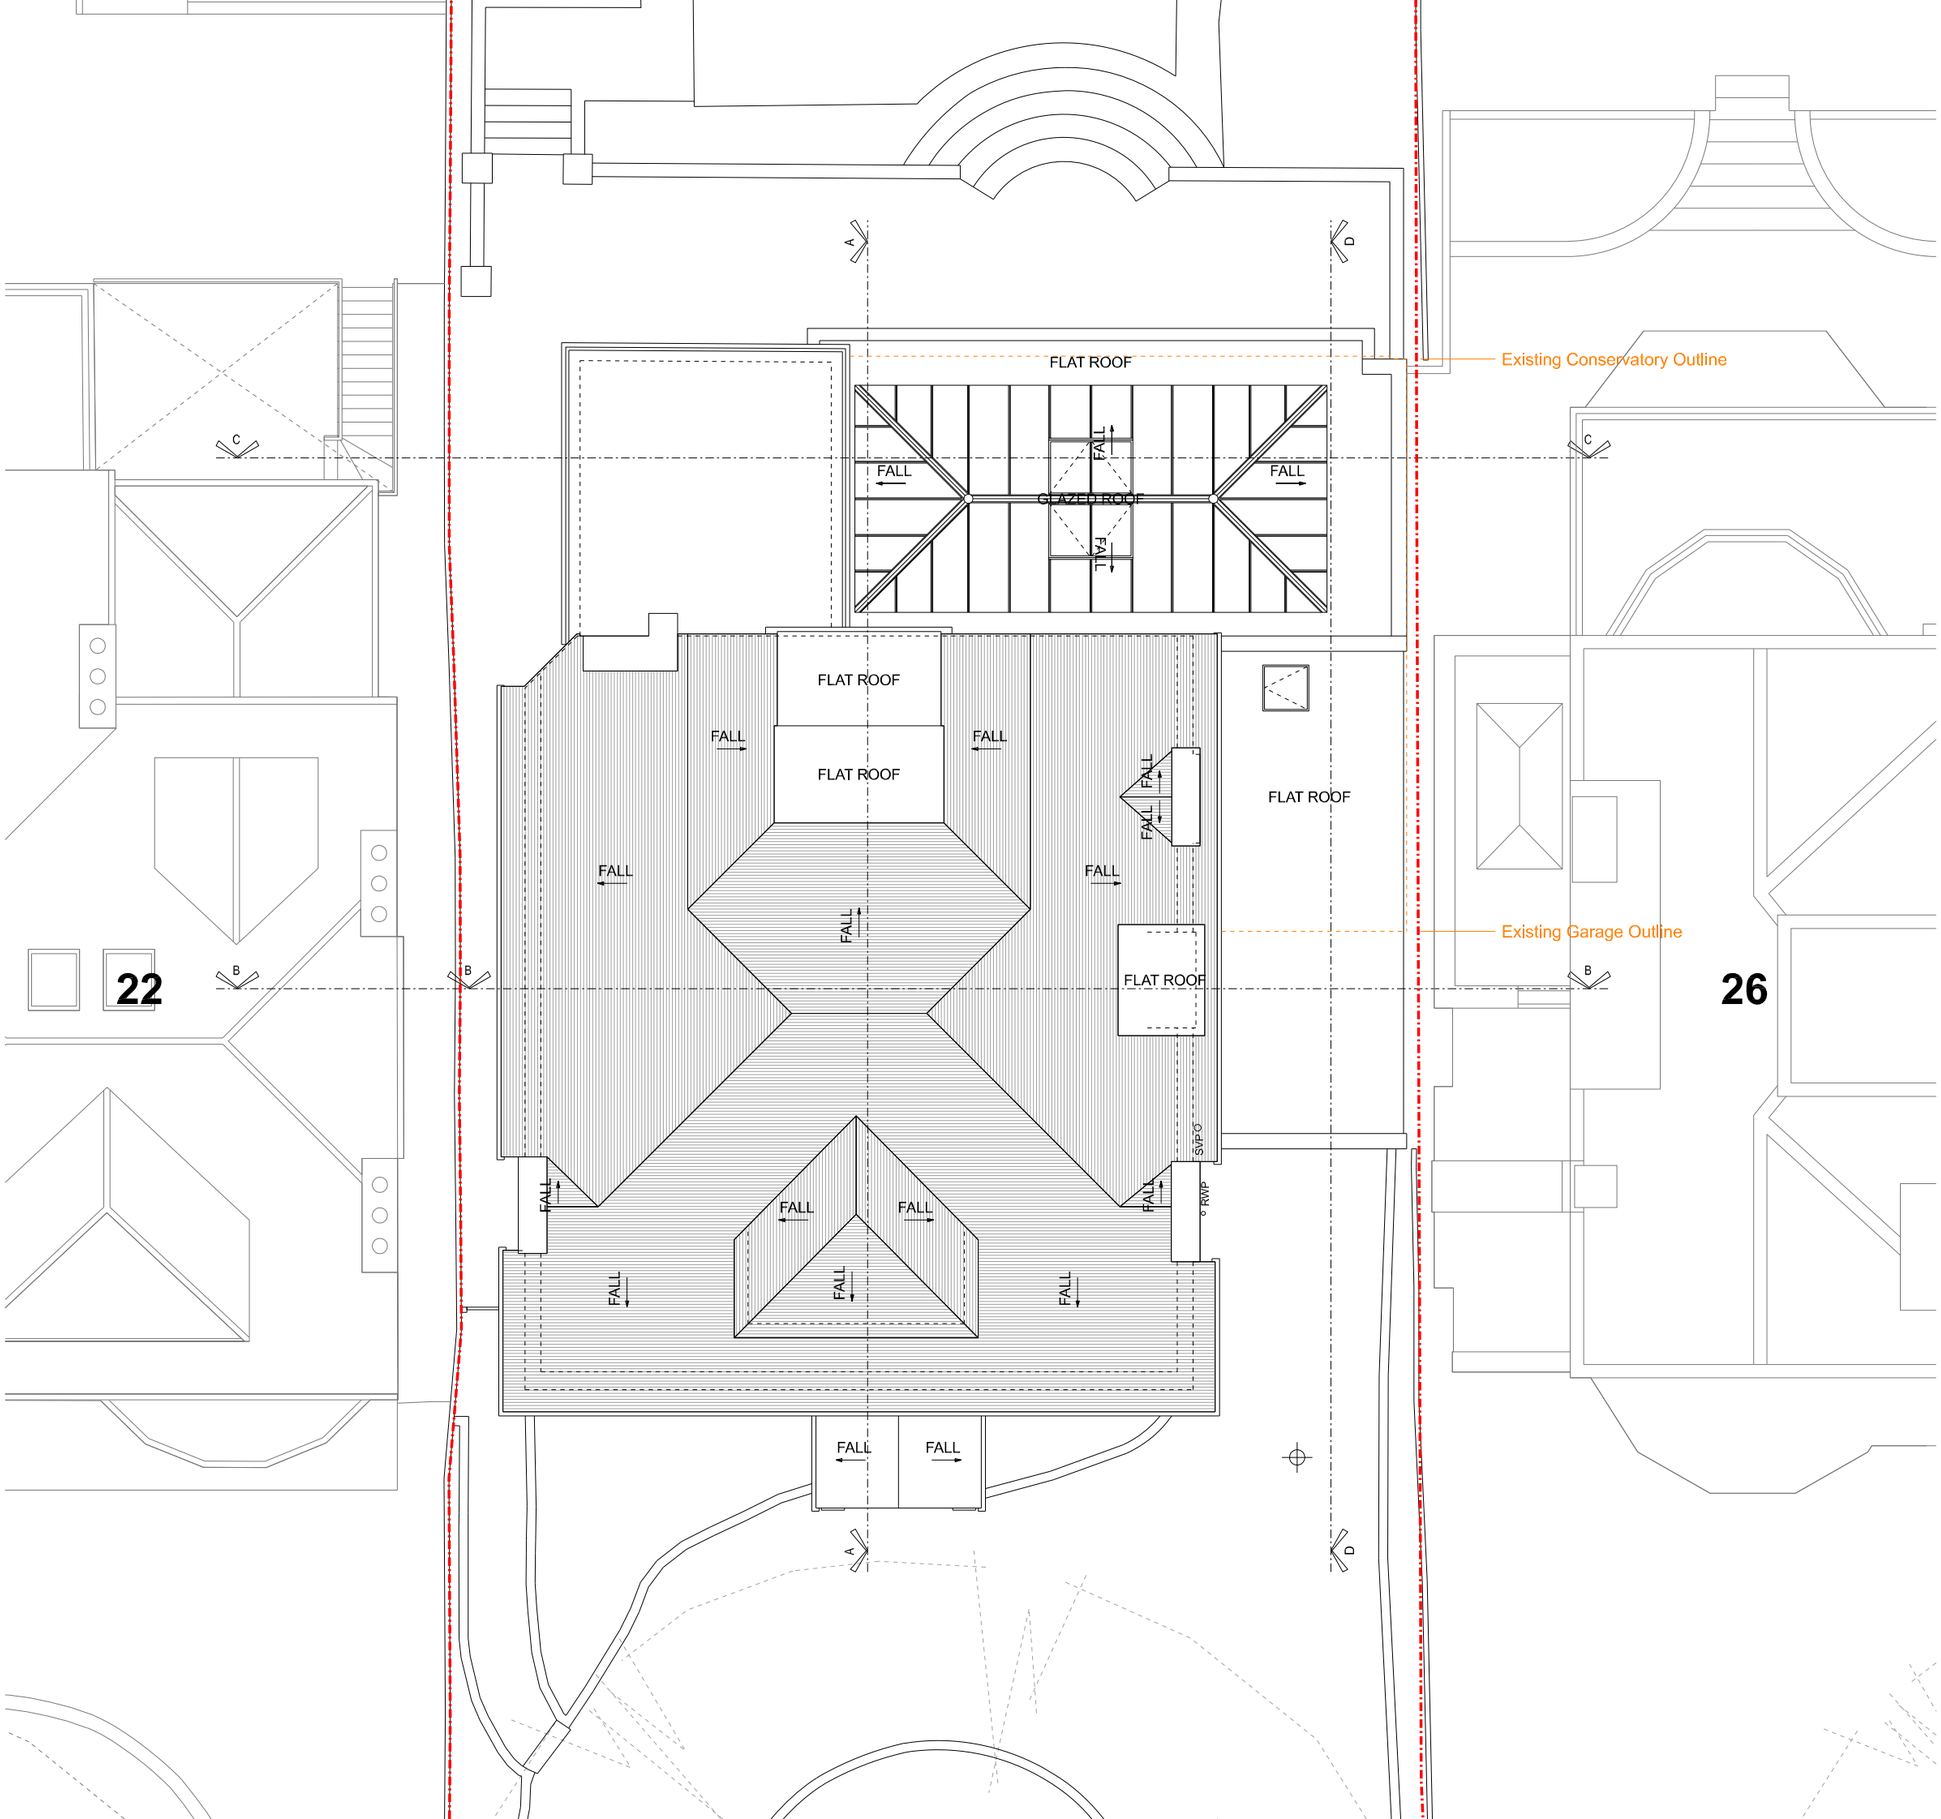

Disclaimer

1. All dimensions must be checked on site and descrepancies verified with the Architect.
3. Unless shown otherwise all dimensions are to structural surfaces and are in mm.
4. Any discrepancies between the Engineer's and Architect's drawings must be verified with the Architect.
5. This drawing is only for the status shown below and should not be used for any other purpose.
6. To be read with all Contract Documents.

General Notes

N

0m 1m 2m 3m 4m 5m

Rev.	Date	Description
A	06/11/20	Revised to omit FF terrace
-	25/05/20	First Issue

IDEA ARCHITECTS
LONDON
235 Blackstock Road, London N5 2LL

ISSUED FOR PLANNING

Project **24 Ferncroft Avenue London NW3 7PH**	Project No. **2002**
Client **Mrs Rusul T M Al-Magsoosi**	
Date **25/05/2020**	Revision
Scale / Format **1:100 / A3**	**A**
CAD Ref / Drawn	Approved
Drawing Name **Proposed Roof Plan**	Drawing No. **P(02)_103**