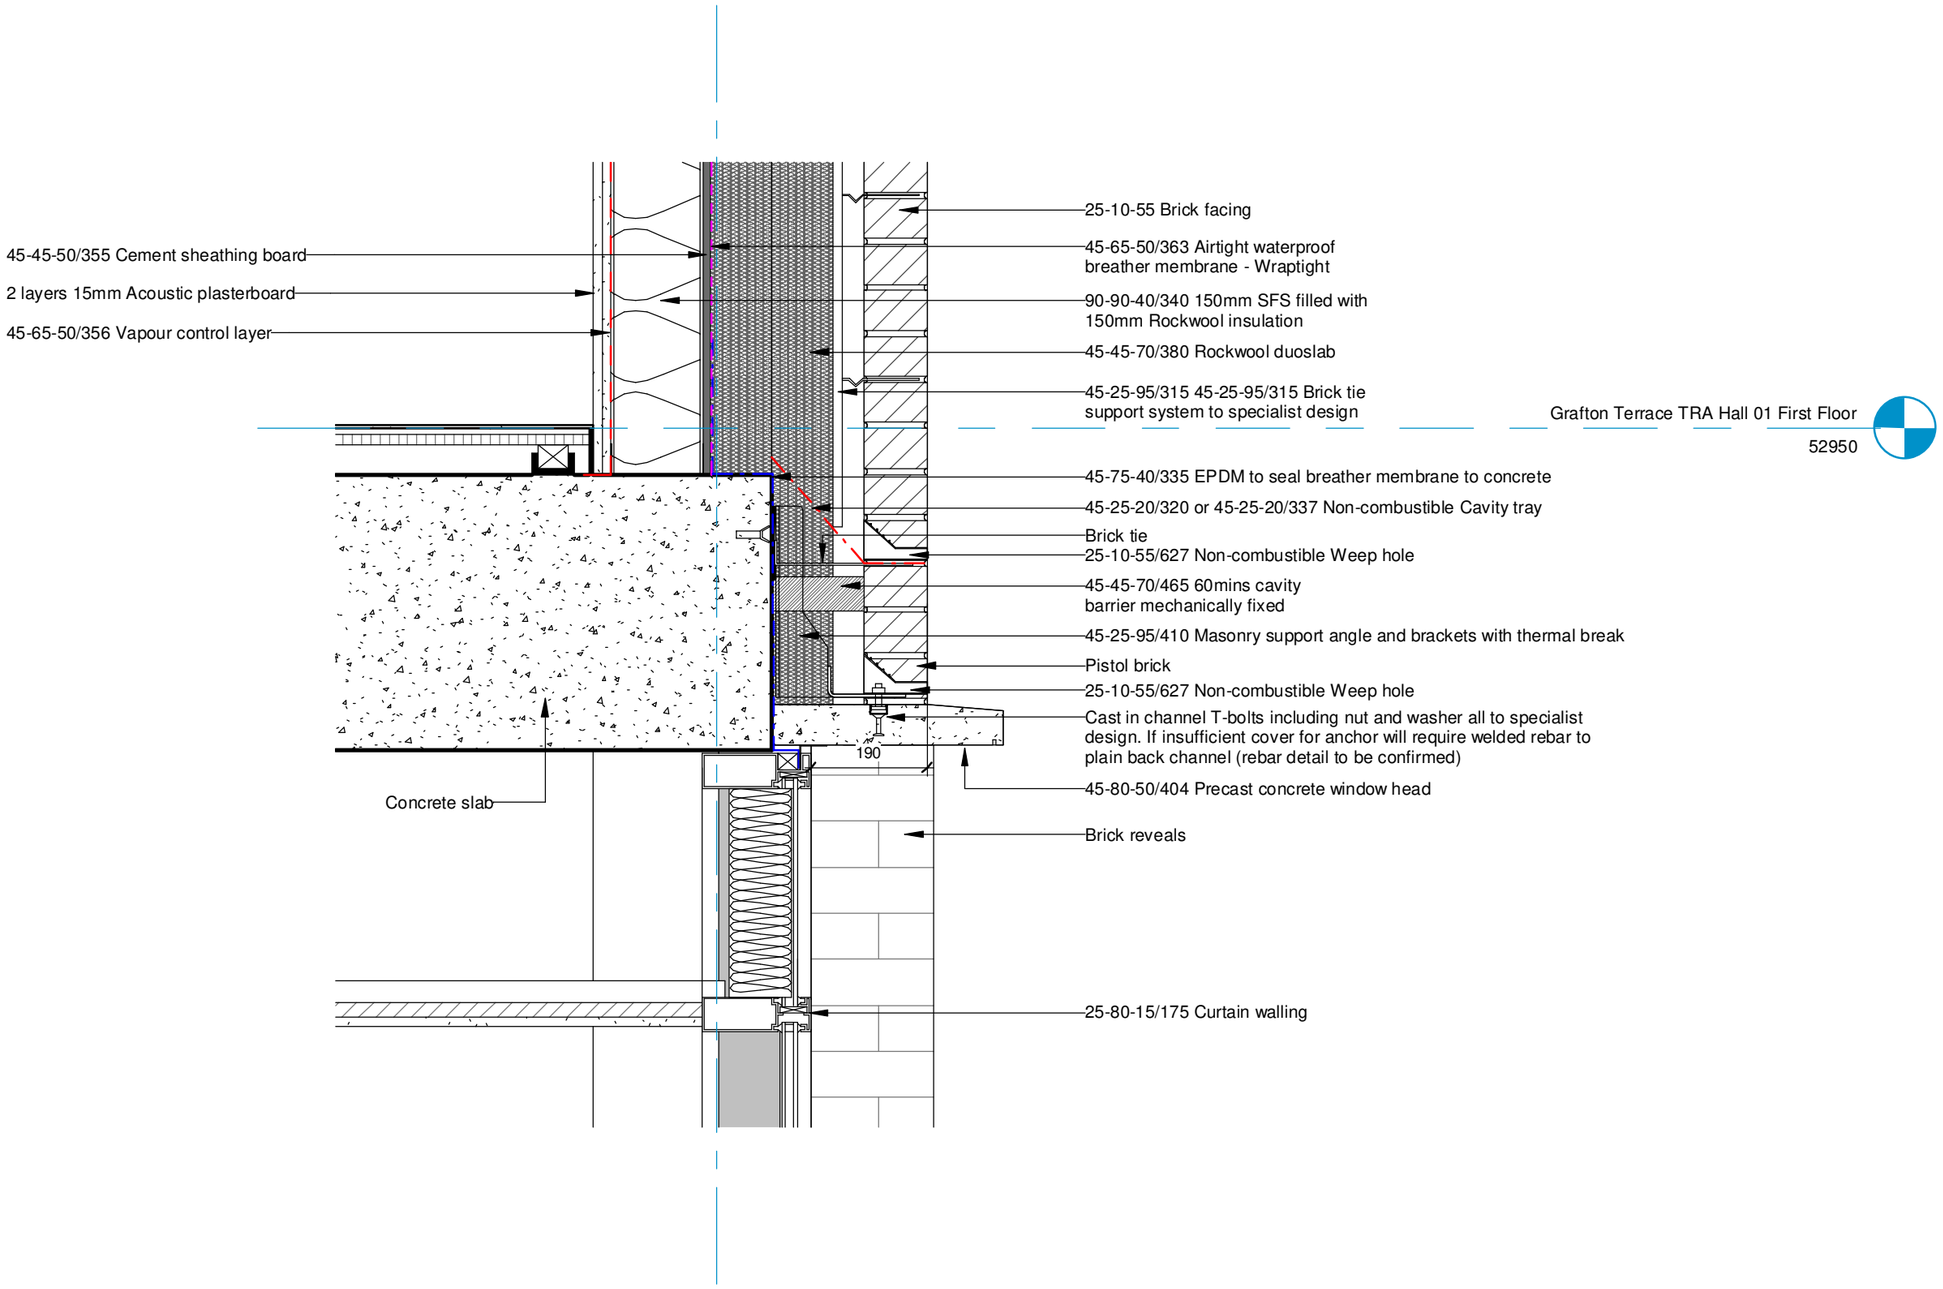

LINKED MODEL SCHEDULE

STATUS	REV	DATE	DESCRIPTION	DSG | DRW | CHK | APP
S3	P01	28/10/20	S3 - For Review and Comments	EC | AB

ALL REVISIONS

MAIN CONTRACTOR

Bouygues UK
Becket House
1 Lambeth Palace Rd
Lambeth, London SE1 7EU
Tel: 020 7401 0020

CLIENT LOGO

Camden

KEY PLAN:

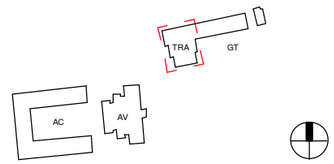

ORIGINATOR

Bristol: Westworks, Colston Tower, Colston Street, Bristol, BS1 4XE
T 0117 214 1101 E bristol@ecewestworks.com
Sussex: Brooklyn Chambers, 11 Goring Road, Worthing, West Sussex, BN12 4AP
T 01903 248777 E sussex@ecearchitecture.com
London: 76 Great Suffolk Street, London, SE1 0BL
T 0207 928 2773 E london@ecearchitecture.com
WESTWORKS
www.ecewestworks.com

PROJECT NAME

Maitland Park Redevelopment

DRAWING TITLE

Grafton Terrace - Typical Curtain Wall Head Detail

SCALE @ A3	MODEL FILE NAME - REVISION	
1 : 10	MPR-ECE-GT-ZZ-M3-A-000301 - P27	
FIRST ISSUE DATE	PROJECT STAGE	STATUS CODE
28/10/20	Stage 4	S3 - For Review and Comments

PROJECT	ORIGINATOR	VOLUME	LEVEL	TYPE	ROLE	NUMBER	REV
MPR	ECE	GT	GF	DT	A	000421	P01