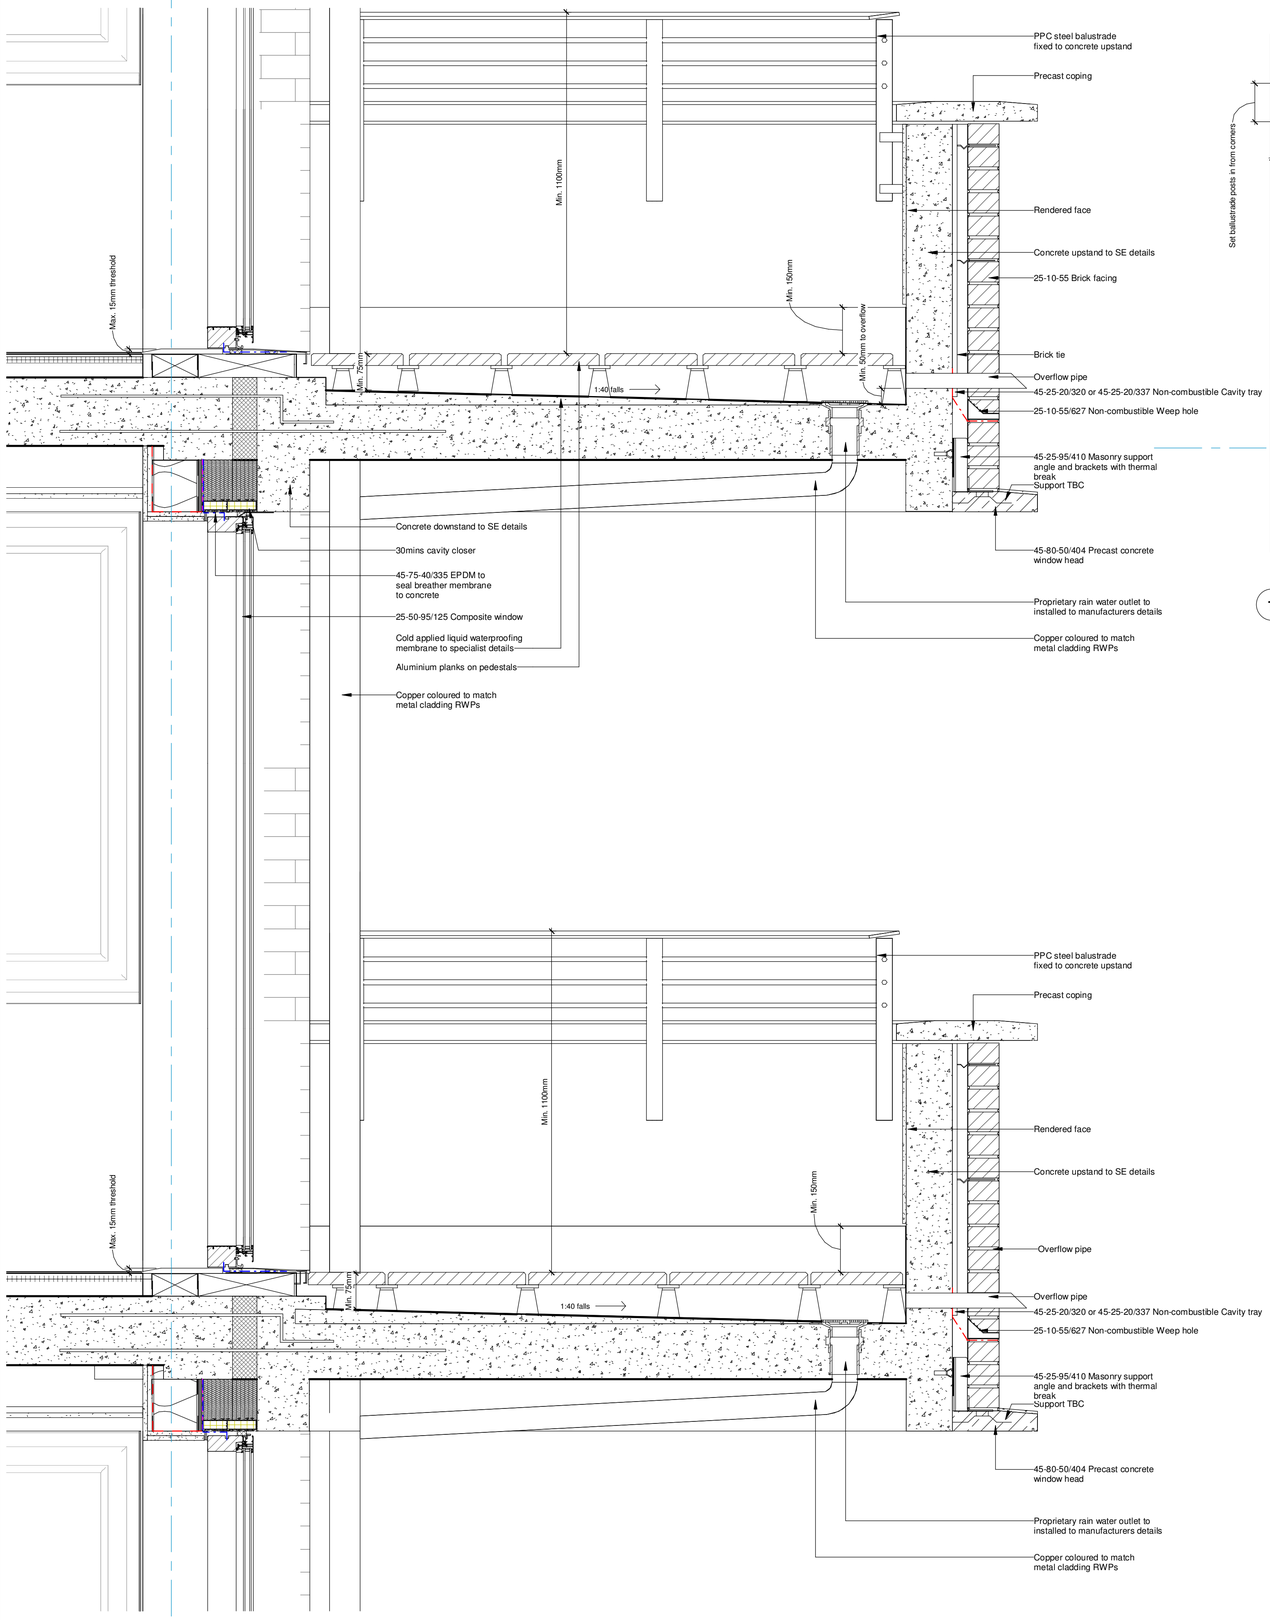

ZZ 005150 - Typical Brick Balcony Section Details
1 : 10

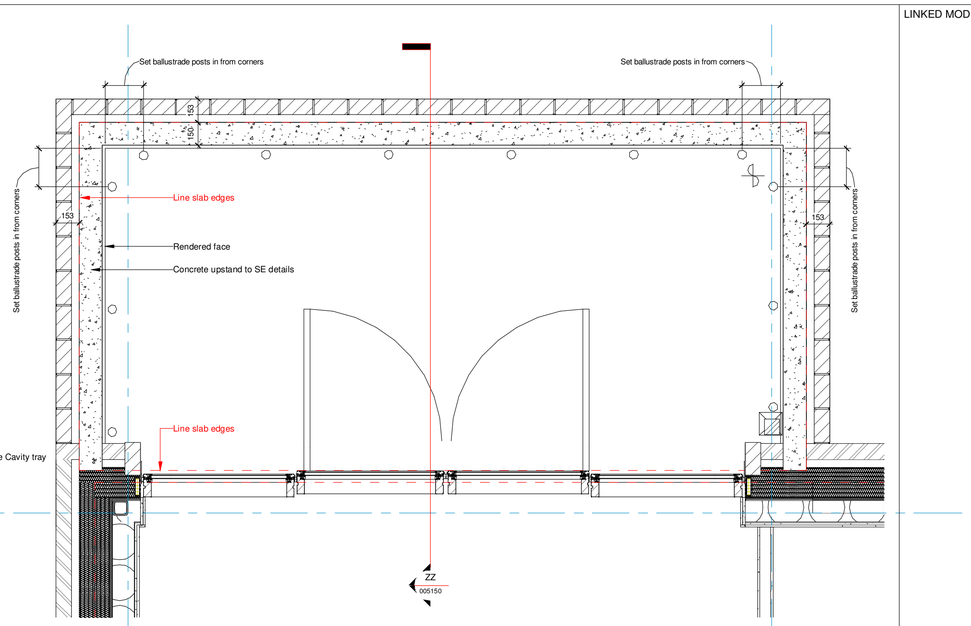

1 005150 - Typical Brick Balcony Floor Section Plan
1 : 20

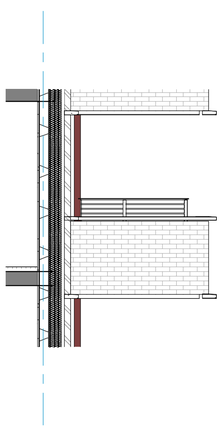

5 005150 - Left Side Elevation
1 : 50

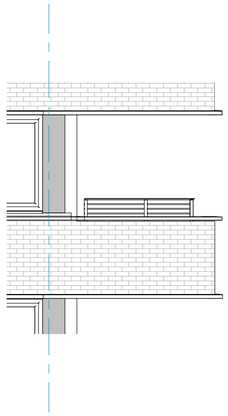

3 005150 - Right Side Elevation
1 : 50

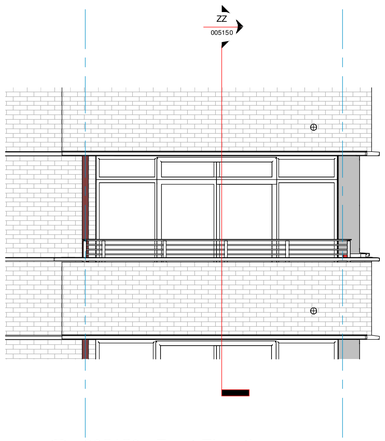

4 005150 - Front Elevation
1 : 50

LINKED MODEL SCHEDULE

STATUS	REV	DATE	DESCRIPTION	DSG	DRW	CHK	APP
S3	P03	09/10/20	S3 - For Review and Comments	EC		AB	
S3	P02	28/05/20	S3 - For Review and Comments.	EC		AB	
S1	P01	29/04/20	S1 - For Coordination	EC		AB	

ALL REVISIONS

MAIN CONTRACTOR

Bouygues UK
Becket House
1 Lambeth Palace Rd
Lambeth, London SE1 7EU
Tel: 020 7401 0020

CLIENT LOGO

Camden

KEY PLAN

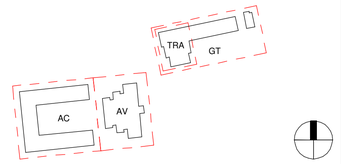

ORIGINATOR

WESTWORKS

PROJECT NAME

Maitland Park Redevelopment

DRAWING TITLE

Aspen Court, Aspen Villas and Grafton Terrace - Typical Brick Balcony Details

SCALE @ A1	MODEL FILE NAME - REVISION	
As indicated	MPR-ECE-AC-ZZ-M3-A-000101 - P26	
FIRST ISSUE DATE	PROJECT STAGE	STATUS CODE
29/04/20	Stage 4	S3 - For Review & Comments

PROJECT	ORIGINATOR	VOLUME	LEVEL	TYPE	ROLE	NUMBER	REV
MPR	ECE	ZZ	XX	DT	A	005150	P03