KEY:

▽	Floor Level
△	Ceiling Level
svp	Soil and Vent Pipe
rwp	Rain Water Pipe
ic	Inspection Cover
cl	Cover Level
u/s	Underside Height
BH 2000	Beam Height
AH 2500	Arch Head
SPR 1800	Spring Point
FS 0780	Floor to Sill
SH 1850	Sill to Head
	Drainage
	Boundary Line
	Above
	New Structure(130mm)/Insulation(215mm)
	Joinery
	Free-standing Furniture
	Radiator
C	Section Marker

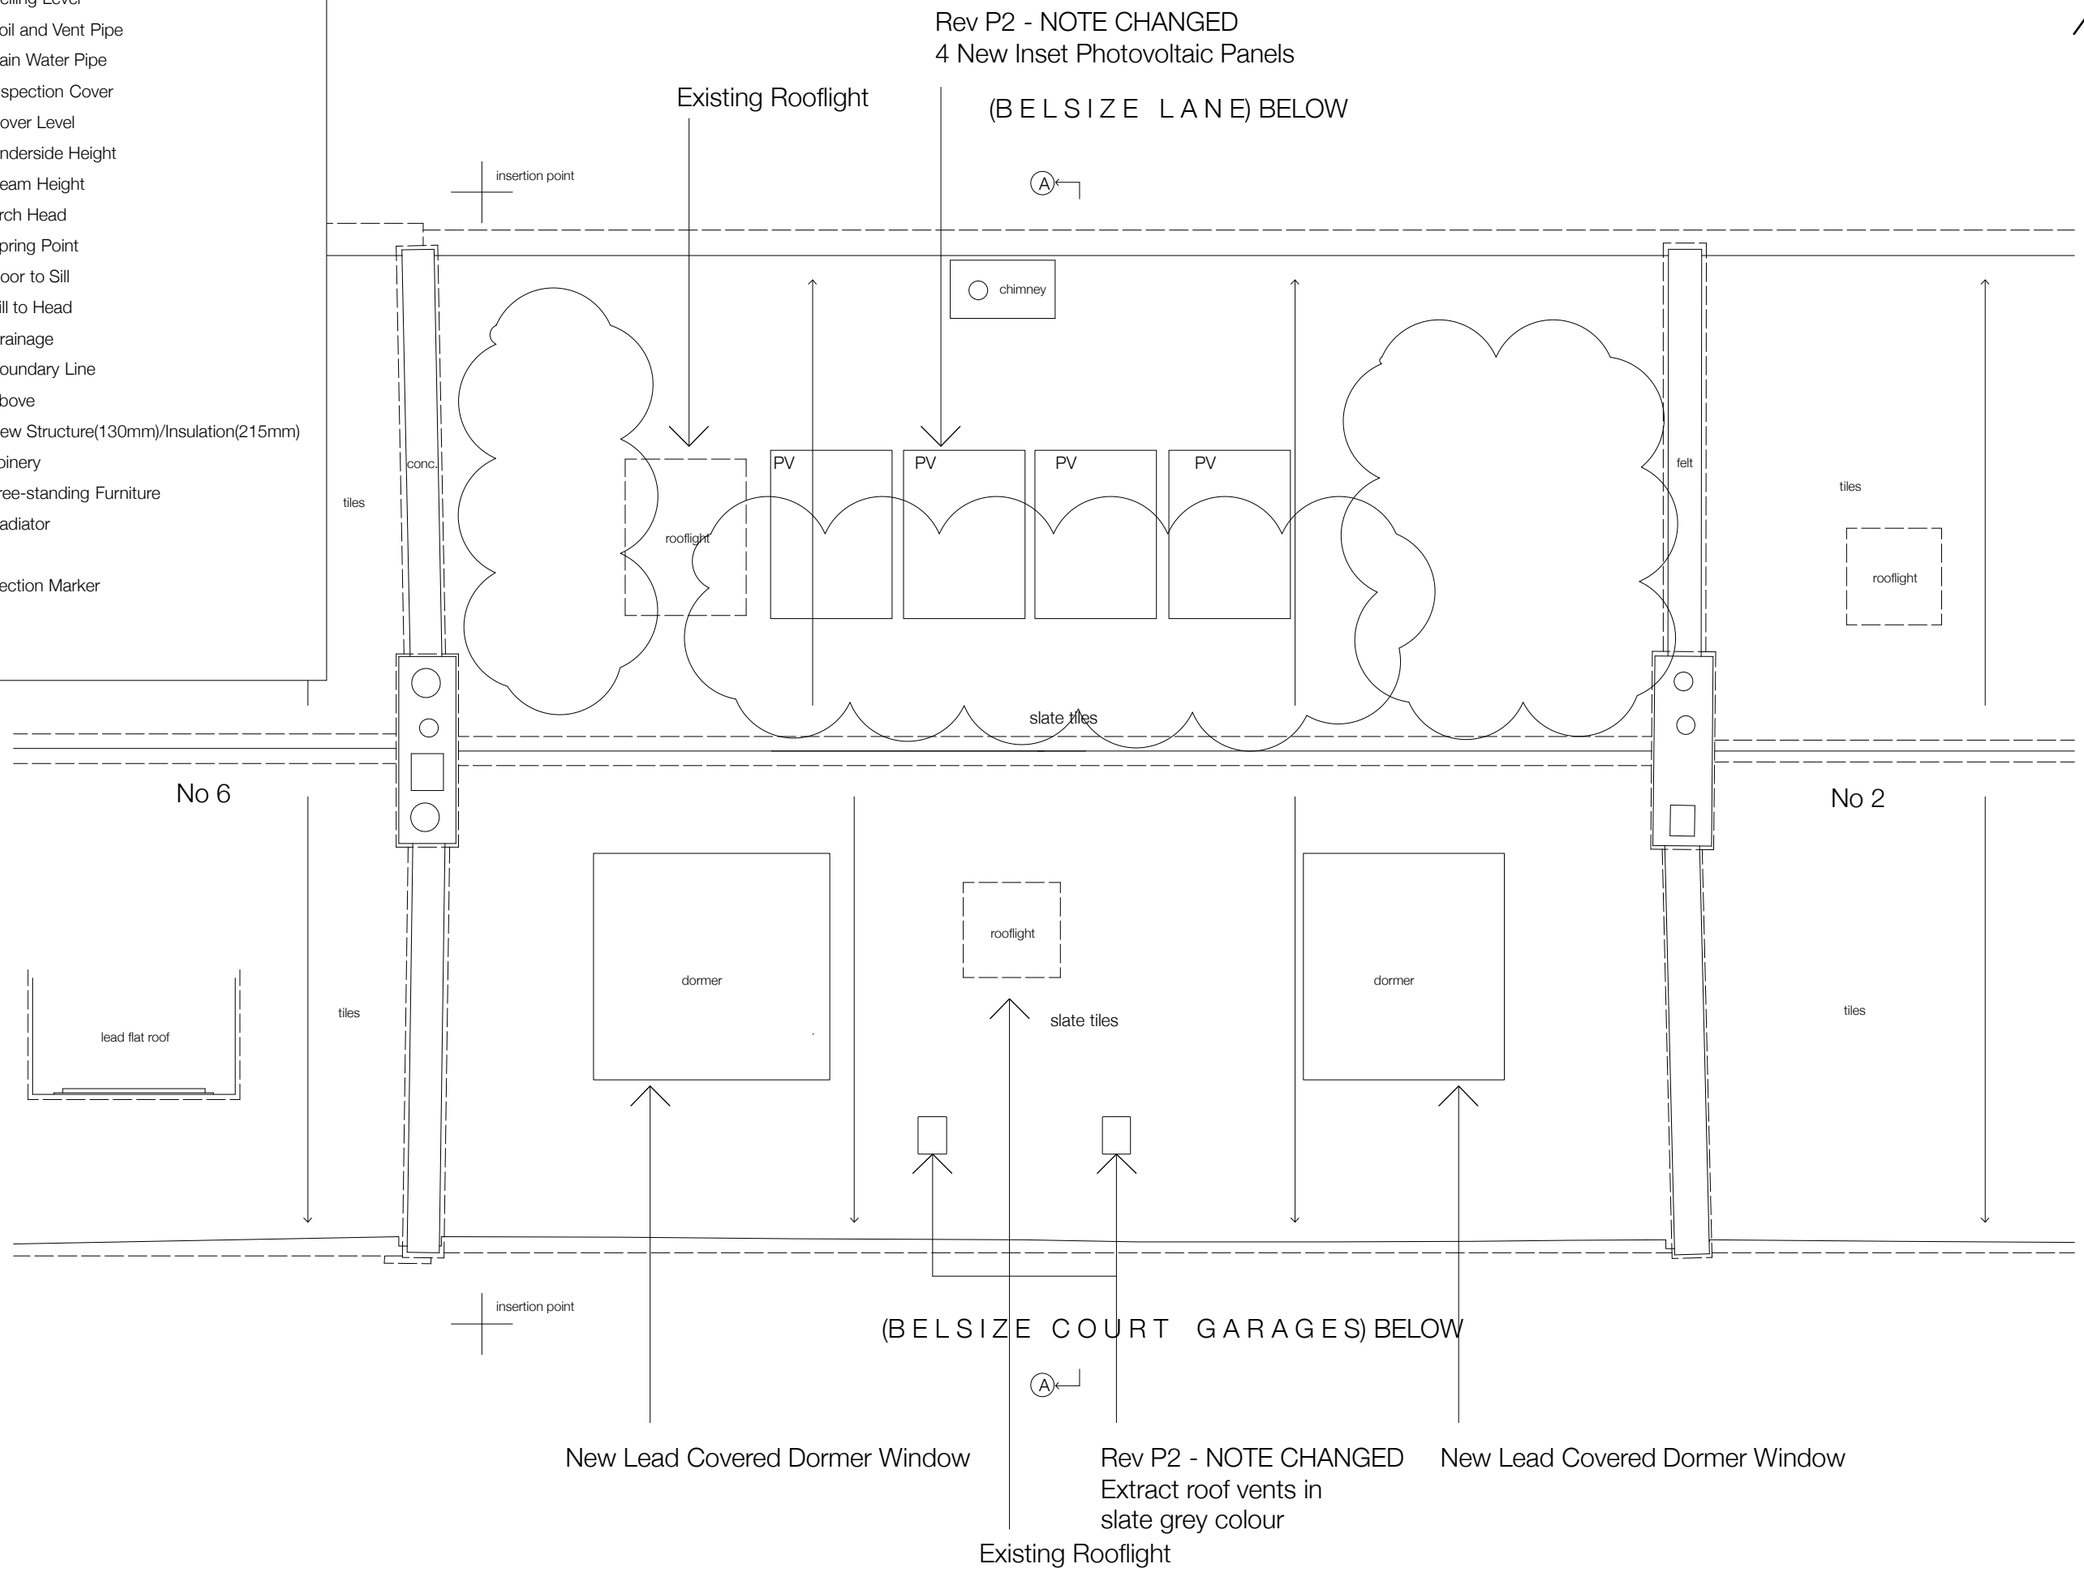

N

M 2 1 0

SANYA POLESCUK ARCHITECTS
8a BELSIZE COURT GARAGES LONDON NW3 5AJ
T:0207 431 8580 e-mail:enquiries@polescukarchitects.com

NO: PL130	REV: P2
DATE: 29 October 2020	
PAPER: A3	
SCALE: 1:50	
TITLE: Roof Plan (proposed)	
PROJECT: 4 Belsize Court Garages, London	