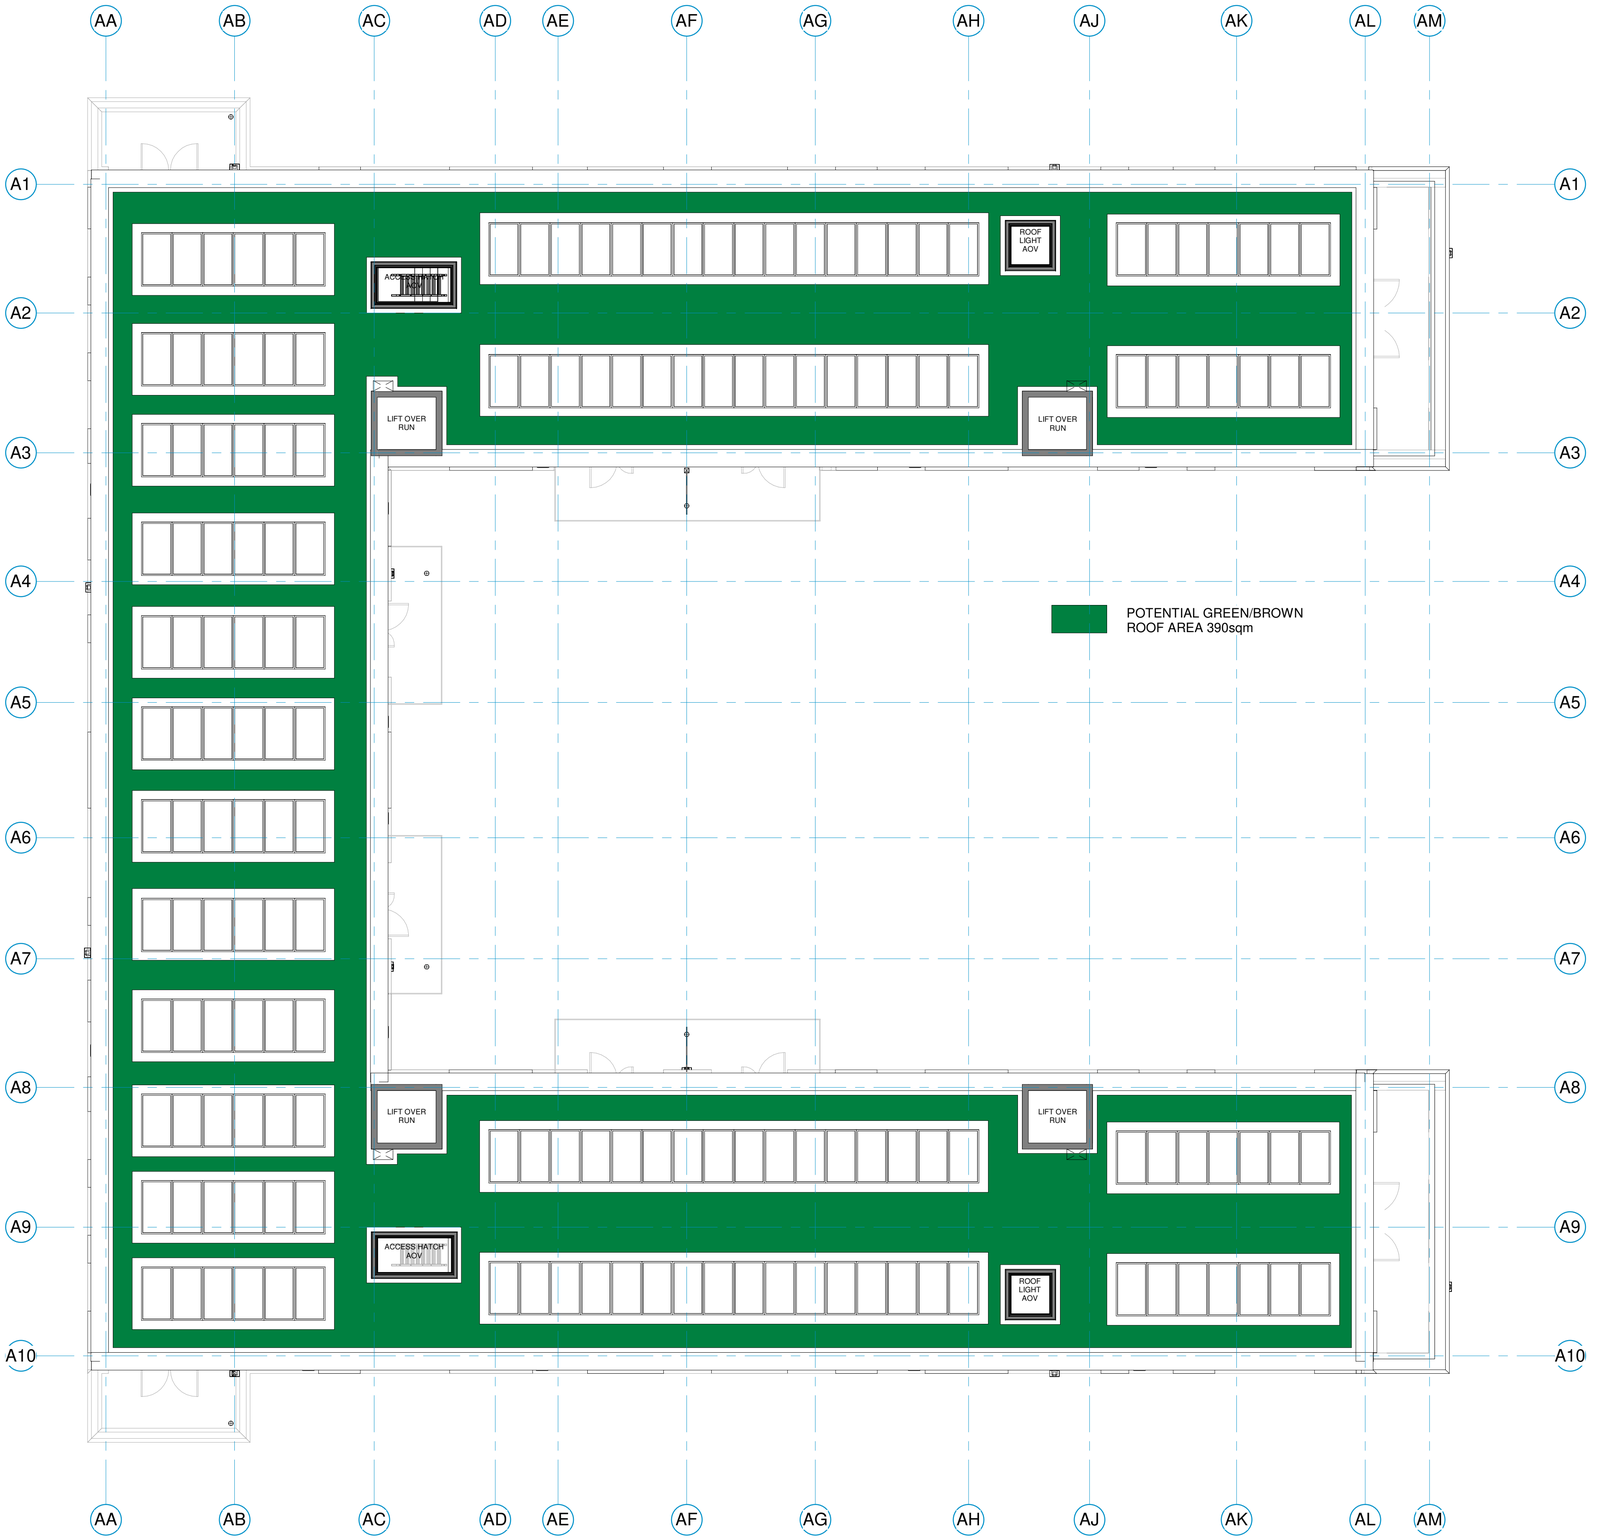
AA
AB
AC
AD
AE
AF
AG
AH
AJ
AK
AL
AM
A1
A2
A3
A4
A5
A6
A7
A8
A9
A10
ACCESS HATCH AOV
ROOF LIGHT AOV
LIFT OVER RUN
LIFT OVER RUN
LIFT OVER RUN
ACCESS HATCH AOV
ROOF LIGHT AOV
POTENTIAL GREEN/BROWN
ROOF AREA 390sqm