EXISTING ELEVATION A
Scale 1:50

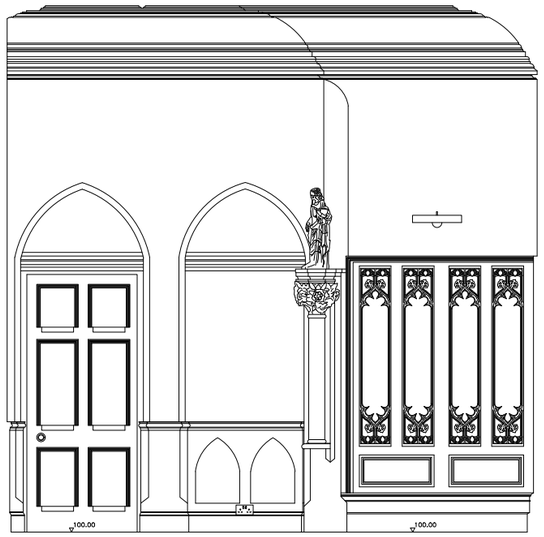

EXISTING ELEVATION A
Scale 1:50

EXISTING ELEVATION B
Scale 1:50

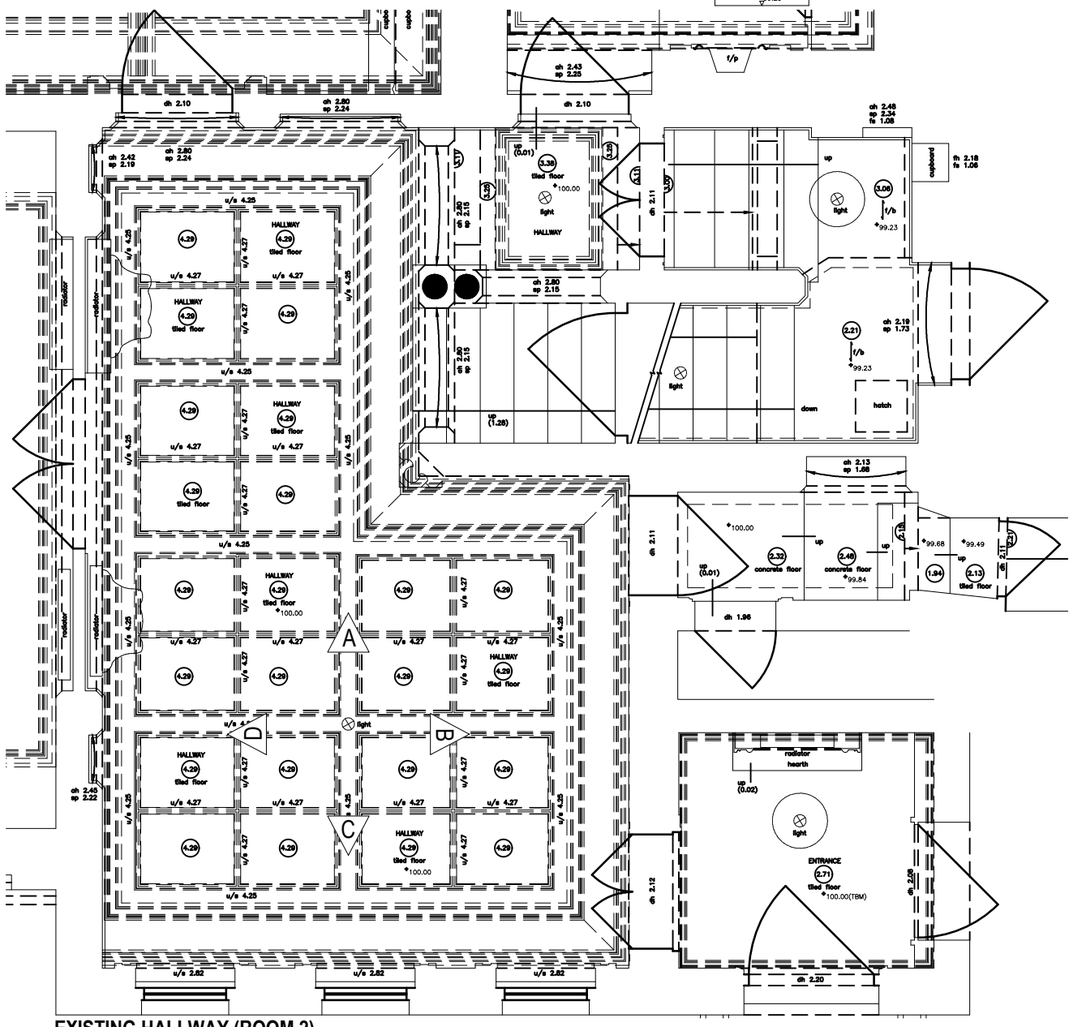

EXISTING HALLWAY (ROOM 2)
GENERAL ARRANGEMENT PLAN
Scale 1:50

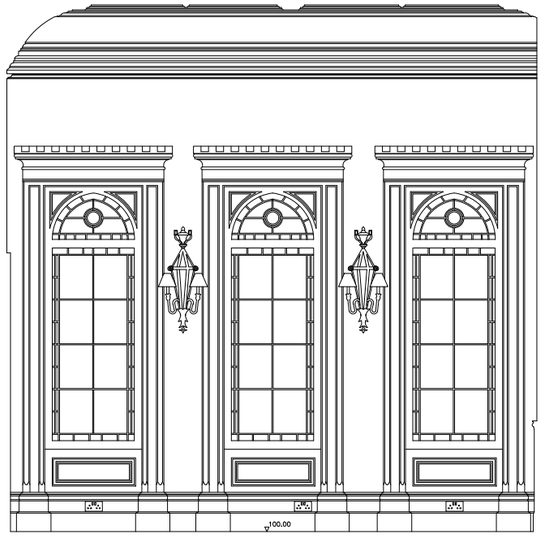

EXISTING ELEVATION C
Scale 1:50

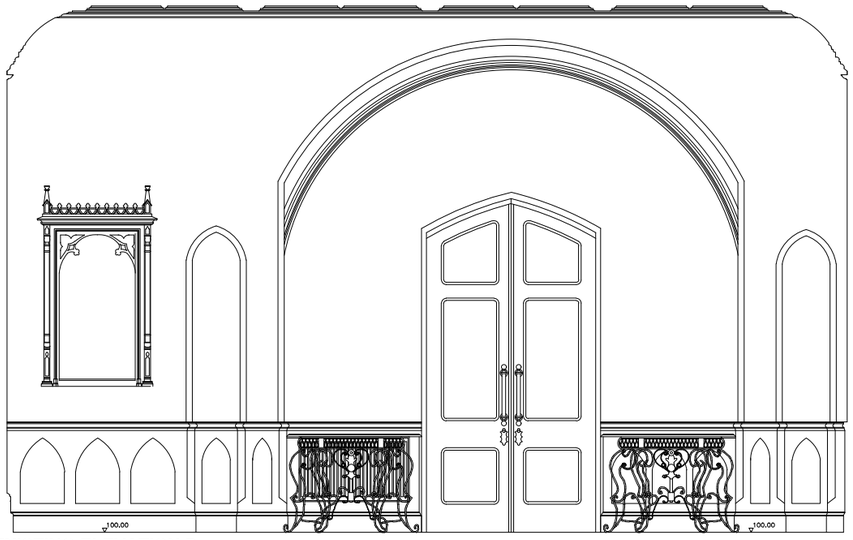

EXISTING ELEVATION D
Scale 1:50

-	PLANNING ISSUE	02.11.2020

revisions

PLANNING ISSUE

MR NEWMARK

One Bridge Wharf
156 Caledonian Road, London N1 9UU
Tel: 020 7636 6833

Threeways House
36 George Street, Oxford OX1 2BJ
Tel: 01865 260 600

e-mail: info@tmd-surveyors.co.uk
www.tmd-surveyors.co.uk

tmd
chartered surveyors and project managers

Project
3 LYNDHURST TERRACE
LONDON
NW3 5QA

PLANNING SET

Drawing:
EXISTING
ROOM 2 - HALLWAY ROOM
GENERAL ARRANGEMENT PLAN & ELEVATIONS

Scale:	Date:	Drawn By:	Checked By:
1:50@A3	SEPTEMBER 2020	GAW	MCD

Job No.	Drg No.	Rev'n
10362	PL-R2.1 A3	