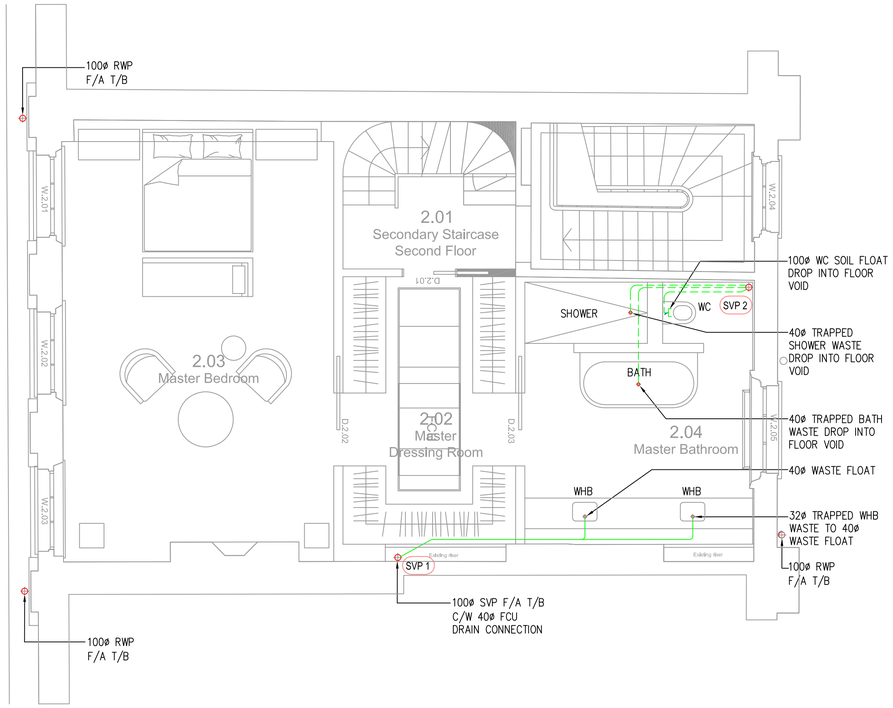

SECOND FLOOR PLAN

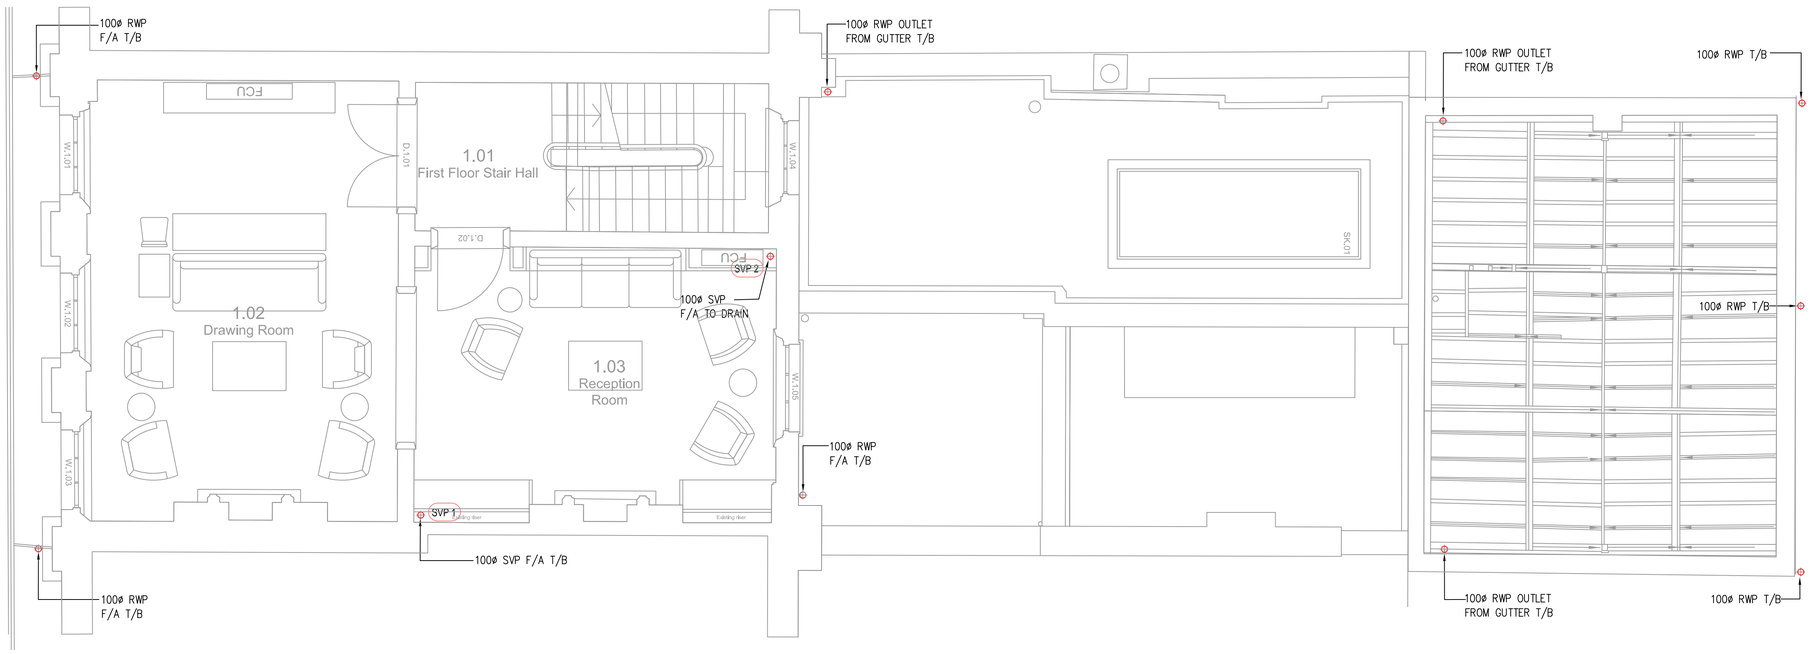

FIRST FLOOR PLAN

NOTES

WHB	–	30ø TRAPPED WASTE
SHR	–	40ø TRAPPED WASTE WITH TOP RODDING ACCESS
BATH	–	40ø TRAPPED WASTE
WC	–	100ø SOIL PIPE
WM	–	40ø TRAPPED STANDPIPE
SINK	–	40ø TRAPPED WASTE
DW	–	40ø TRAPPED STANDPIPE
CYL	–	40ø TRAPPED STANDPIPE
BOILER	–	30ø 'HEPVO DRY TRAPPED STANDPIPE

LEGEND

PIPEWORK AT HIGH LEVEL
PIPEWORK AT LOW LEVEL
BELOW GROUND RAINAGE

AAV	–	AIR ADMITTANCE VALVE
CYL	–	CYLINDER
DW	–	DISHWASHER
FA	–	FROM ABOVE
FCU	–	FAN COIL UNIT
FG	–	FLOOR GULLY
H/L	–	HIGH LEVEL
L/L	–	LOW LEVEL
RE	–	RODDING EYE
RWO	–	RAIN WATER OUTLET
RWP	–	RAIN WATER PIPE
SHR	–	SHOWER
SS	–	STUB STACK
SVP	–	SOIL VENT PIPE
T/A	–	TO ABOVE
T/B	–	TO BELOW
VP	–	VENT PIPE
WC	–	WATER CLOSET
WHB	–	WASH HAND BASIN
WM	–	WASHING MACHINE
WP	–	WASTE PIPE

BWIC NOTE

USE OF EXISTING NOTCHES AND JOISTS TO BE USED WHERE PRACTICAL. ANY NEW NOTCH AND HOLES WILL BE CARRIED OUT IN ACCORDANCE TO LISTED BUILDING REGULATIONS AND STRUCTURAL ENGINEER'S DETAILS

Note

ALL DIMENSIONS TO BE VERIFIED ON SITE BEFORE SETTING OUT OR MAKING ANY SHOP DRAWINGS.
THIS DRAWING IS TO BE READ IN CONJUNCTION WITH THE CONSULTANT ENGINEER'S SPECIFICATION.

Orientation

ref./date	REVISIONS
P 04.06.20	PRELIMINARY ISSUE FOR COMMENT
P1 19.06.20	PRELIMINARY ISSUE, AMENDED TO SUIT LATEST GA's
P2 09.07.20	PRELIMINARY ISSUE, AMENDED TO SUIT LATEST GA's
P3 15.09.20	PLANNING ISSUE
P4 24.09.20	PLANNING ISSUE
P5 09.11.20	PLANNING ISSUE AMENDED TO SUIT LATEST GA's

FOR PLANNING

KUT

KUT LLP
First Floor
2E Berol House
25 Ashley Road
London
N17 9LJ
tel: +44(0)20 8348 5171
fax: +44(0)20 8340 8926
email: tkp@kut.co.uk
web: www.kut.co.uk

Description

FIRST & SECOND FLOOR
PUBLIC HEALTH SERVICES
ABOVE GROUND DRAINAGE

Project

55 CUMBERLAND TERRACE
CAMDEN, LONDON
NW1 4HJ

Microfilm Scale

3 inches
75 mm

Architect
COLLETT-ZARZYCKI Ltd
Fernhead Studios, 2B
Fernhead Road, London W9 3ET
Tel: +44(0)20 8969 6967
email: mail@czltd.co.uk

xref 55CT - GA - (20-11-06)

Scale	Drawn
A1@1:50	IC
Date: June 2020	Checked

Issue: PRELIMINARY

Project No.	Services	Dwg No.	Rev.
6618	PH	102	P5

1st & 2nd