Floor description	Room number	Room type	Room sub type	Alternative room name	Net usable area
THIRD FLOOR	301	RESIDENTIAL	BEDROOM	STUDY SPACE	10.1
THIRD FLOOR	302	RESIDENTIAL	BEDROOM	STUDY SPACE	10.1
THIRD FLOOR	303	RESIDENTIAL	BEDROOM	STUDY SPACE	10.1
THIRD FLOOR	304	RESIDENTIAL	BEDROOM	STUDY SPACE	10.6
THIRD FLOOR	305	RESIDENTIAL	BEDROOM	STUDY SPACE	10
THIRD FLOOR	306	RESIDENTIAL	BEDROOM	STUDY SPACE	9.7
THIRD FLOOR	307	RESIDENTIAL	BEDROOM	STUDY SPACE	10.1
THIRD FLOOR	308	RESIDENTIAL	BEDROOM	STUDY SPACE	10.1
THIRD FLOOR	309	RESIDENTIAL	BEDROOM	STUDY SPACE	10.1
THIRD FLOOR	310	RESIDENTIAL	BEDROOM	STUDY SPACE	10.1
THIRD FLOOR	311	RESIDENTIAL	BEDROOM	STUDY SPACE	10.1
THIRD FLOOR	312	RESIDENTIAL	BEDROOM	STUDY SPACE	10.1
THIRD FLOOR	313	RESIDENTIAL	BEDROOM	STUDY SPACE	10.1
THIRD FLOOR	314	RESIDENTIAL	BEDROOM	STUDY SPACE	10.1
THIRD FLOOR	315	RESIDENTIAL	BEDROOM	STUDY SPACE	10.1
THIRD FLOOR	316	RESIDENTIAL	BEDROOM	STUDY SPACE	12
THIRD FLOOR	317	RESIDENTIAL	BEDROOM	STUDY SPACE	13.1
THIRD FLOOR	318	RESIDENTIAL	BEDROOM	STUDY SPACE	10.2
THIRD FLOOR	319	RESIDENTIAL	BEDROOM	STUDY SPACE	9.9
THIRD FLOOR	320	RESIDENTIAL	BEDROOM	STUDY SPACE	10.1
THIRD FLOOR	321	RESIDENTIAL	BEDROOM	STUDY SPACE	9.9
THIRD FLOOR	322	RESIDENTIAL	BEDROOM	STUDY SPACE	10.2
THIRD FLOOR	323	RESIDENTIAL	BEDROOM	STUDY SPACE	9.9
THIRD FLOOR	324	RESIDENTIAL	BEDROOM	STUDY SPACE	10.2
THIRD FLOOR	325	RESIDENTIAL	BEDROOM	STUDY SPACE	9.9
THIRD FLOOR	326	RESIDENTIAL	BEDROOM	STUDY SPACE	9.7
THIRD FLOOR	327	RESIDENTIAL	BEDROOM	STUDY SPACE	11
THIRD FLOOR	328	RESIDENTIAL	BEDROOM	STUDY SPACE	10.4
THIRD FLOOR	329	RESIDENTIAL	BEDROOM	STUDY SPACE	9.1
THIRD FLOOR	330	RESIDENTIAL	BEDROOM	STUDY SPACE	10.2
THIRD FLOOR	331	RESIDENTIAL	BEDROOM	STUDY SPACE	12.1
THIRD FLOOR	332	RESIDENTIAL	BEDROOM	STUDY SPACE	9.6
THIRD FLOOR	333	RESIDENTIAL	KITCHEN/PREP AREA	KITCHEN	4.5
THIRD FLOOR	338A	RESIDENTIAL	BATHROOM	BATHROOM	3.8
THIRD FLOOR	339	RESIDENTIAL	BEDROOM	STUDY SPACE	11.4
THIRD FLOOR	340	RESIDENTIAL	BEDROOM	STUDY SPACE	9.9
THIRD FLOOR	341	RESIDENTIAL	BEDROOM	STUDY SPACE	9.9
THIRD FLOOR	342	RESIDENTIAL	BEDROOM	STUDY SPACE	10.2
THIRD FLOOR	343	RESIDENTIAL	BEDROOM	STUDY SPACE	10.1
THIRD FLOOR	344	RESIDENTIAL	BEDROOM	STUDY SPACE	9.9
THIRD FLOOR	345	RESIDENTIAL	BEDROOM	STUDY SPACE	9.9
THIRD FLOOR	346	RESIDENTIAL	BEDROOM	STUDY SPACE	9.9
THIRD FLOOR	347	RESIDENTIAL	BEDROOM	STUDY SPACE	9.9
THIRD FLOOR	348	RESIDENTIAL	BEDROOM	STUDY SPACE	9.9
THIRD FLOOR	349	RESIDENTIAL	BEDROOM	STUDY SPACE	9.9
THIRD FLOOR	350	RESIDENTIAL	BEDROOM	STUDY SPACE	10.1
THIRD FLOOR	351	RESIDENTIAL	BEDROOM	STUDY SPACE	11.6
THIRD FLOOR	352	RESIDENTIAL	BEDROOM	STUDY SPACE	10
THIRD FLOOR	353	RESIDENTIAL	BEDROOM	STUDY SPACE	9.7
THIRD FLOOR	354	RESIDENTIAL	BEDROOM	STUDY SPACE	9.9
THIRD FLOOR	355	RESIDENTIAL	BEDROOM	STUDY SPACE	9.9
THIRD FLOOR	356	RESIDENTIAL	BEDROOM	STUDY SPACE	9.9
THIRD FLOOR	357	RESIDENTIAL	BEDROOM	STUDY SPACE	9.9
THIRD FLOOR	358	RESIDENTIAL	BEDROOM	STUDY SPACE	9.9
THIRD FLOOR	359	RESIDENTIAL	BEDROOM	STUDY SPACE	9.8
THIRD FLOOR	360	RESIDENTIAL	BEDROOM	STUDY SPACE	9.9
THIRD FLOOR	361	RESIDENTIAL	BEDROOM	STUDY SPACE	9.8
THIRD FLOOR	362	RESIDENTIAL	BEDROOM	STUDY SPACE	9.9
THIRD FLOOR	363	RESIDENTIAL	BEDROOM	STUDY SPACE	9.8
THIRD FLOOR	364	RESIDENTIAL	BEDROOM	STUDY SPACE	9.9
THIRD FLOOR	365	RESIDENTIAL	BEDROOM	STUDY SPACE	9.8
THIRD FLOOR	366	RESIDENTIAL	BEDROOM	STUDY SPACE	9.9
THIRD FLOOR	367	RESIDENTIAL	BEDROOM	STUDY SPACE	9.8
THIRD FLOOR	368	RESIDENTIAL	BEDROOM	STUDY SPACE	9.9
THIRD FLOOR	369	RESIDENTIAL	BEDROOM	STUDY SPACE	9.8
THIRD FLOOR	370	RESIDENTIAL	BEDROOM	STUDY SPACE	9.9
THIRD FLOOR	371	RESIDENTIAL	BEDROOM	STUDY SPACE	9.8
THIRD FLOOR	372	RESIDENTIAL	BEDROOM	STUDY SPACE	9.9
THIRD FLOOR	373	RESIDENTIAL	BEDROOM	STUDY SPACE	9.8
THIRD FLOOR	374	RESIDENTIAL	BEDROOM	STUDY SPACE	9.9
THIRD FLOOR	375	RESIDENTIAL	BEDROOM	STUDY SPACE	9.8
THIRD FLOOR	376	RESIDENTIAL	BEDROOM	STUDY SPACE	9
THIRD FLOOR	377	RESIDENTIAL	BEDROOM	STUDY SPACE	15.6
THIRD FLOOR	378	RESIDENTIAL	BEDROOM	STUDY SPACE	9.3
THIRD FLOOR	379	RESIDENTIAL	BEDROOM	STUDY SPACE	10.4
THIRD FLOOR	380	RESIDENTIAL	BEDROOM	STUDY SPACE	10.2
THIRD FLOOR	381	RESIDENTIAL	BEDROOM	STUDY SPACE	10.4
THIRD FLOOR	382	RESIDENTIAL	BEDROOM	STUDY SPACE	10.2
THIRD FLOOR	383	RESIDENTIAL	BEDROOM	STUDY SPACE	10.4
THIRD FLOOR	384	RESIDENTIAL	BEDROOM	STUDY SPACE	9.3
THIRD FLOOR	385	RESIDENTIAL	BEDROOM	STUDY SPACE	10.4
THIRD FLOOR	386	RESIDENTIAL	BEDROOM	STUDY SPACE	10.2
THIRD FLOOR	387	RESIDENTIAL	BEDROOM	STUDY SPACE	10.4
THIRD FLOOR	388	RESIDENTIAL	BEDROOM	STUDY SPACE	10.2
THIRD FLOOR	389	RESIDENTIAL	BEDROOM	STUDY SPACE	10.4
THIRD FLOOR	301	BALANCE	CORRIDOR	CORRIDOR	33.3
THIRD FLOOR	302	BALANCE	LIFT	LIFT	3.8
THIRD FLOOR	303	BALANCE	STAIRWAY	STAIRCASE	16.6
THIRD FLOOR	304	RESIDENTIAL	KITCHEN/PREP AREA	KITCHEN	7.7
THIRD FLOOR	306	BALANCE	CORRIDOR	CORRIDOR	10.7
THIRD FLOOR	307	BALANCE	WC	WC	15.7
THIRD FLOOR	308	BALANCE	LOBBY	LOBBY	15
THIRD FLOOR	309	BALANCE	SHOWER	SHOWER	1.7
THIRD FLOOR	310	BALANCE	BATHROOM	BATH	2.9
THIRD FLOOR	311	BALANCE	BATHROOM	BATH	2.9
THIRD FLOOR	312	BALANCE	BATHROOM	BATH	2.9
THIRD FLOOR	313	BALANCE	BATHROOM	BATH	3.6
THIRD FLOOR	314	BALANCE	SHOWER	SHOWER	2.7
THIRD FLOOR	315	RESIDENTIAL	KITCHEN/PREP AREA	KITCHEN	6.7
THIRD FLOOR	316	RESIDENTIAL	STORE	CLEANER'S STORE	1.1
THIRD FLOOR	317	BALANCE	CORRIDOR	CORRIDOR	23.2
THIRD FLOOR	318	BALANCE	CORRIDOR	CORRIDOR	18.6
THIRD FLOOR	319	BALANCE	STAIRWAY	STAIRCASE	17.7
THIRD FLOOR	320	BALANCE	LIFT	LIFT	3.8
THIRD FLOOR	321	BALANCE	STAIRWAY	STAIRCASE	16.5
THIRD FLOOR	322	BALANCE	METER INTAKE	CUPBOARD	0.6
THIRD FLOOR	323	BALANCE	CORRIDOR	CORRIDOR	39.1
THIRD FLOOR	324	BALANCE	BATHROOM	BATH	3.2
THIRD FLOOR	325	BALANCE	WC	WC	1.8
THIRD FLOOR	326	BALANCE	WC	WC	1.8
THIRD FLOOR	327	BALANCE	SHOWER	SHOWER	2.3
THIRD FLOOR	328	BALANCE	COMBINED BALANCE AREA	LOBBY & STAIRS	43.5
THIRD FLOOR	329	BALANCE	LIFT	LIFT	8
THIRD FLOOR	330	RESIDENTIAL	STORE	CLEANER'S STORE	2.2
THIRD FLOOR	331	RESIDENTIAL	KITCHEN/PREP AREA	KITCHEN	9.6
THIRD FLOOR	332	BALANCE	CORRIDOR	CORRIDOR	53.1
THIRD FLOOR	333	BALANCE	BATHROOM	SHOWER & TOILET	20.8
THIRD FLOOR	334	BALANCE	LOBBY	LOBBY	8.6
THIRD FLOOR	335	BALANCE	BATHROOM	SHOWER & TOILET	23.8
THIRD FLOOR	336	BALANCE	METER INTAKE	CUPBOARD	1.1
THIRD FLOOR	337	BALANCE	BATHROOM	BATH	4.1
THIRD FLOOR	343	BALANCE	CORRIDOR	CORRIDOR	52.6
THIRD FLOOR	344	RESIDENTIAL	KITCHEN/PREP AREA	KITCHEN	6.4
THIRD FLOOR	345	BALANCE	COMBINED BALANCE AREA	LOBBY & STAIRS	23.7
THIRD FLOOR	346	BALANCE	LIFT	LIFT	3.7

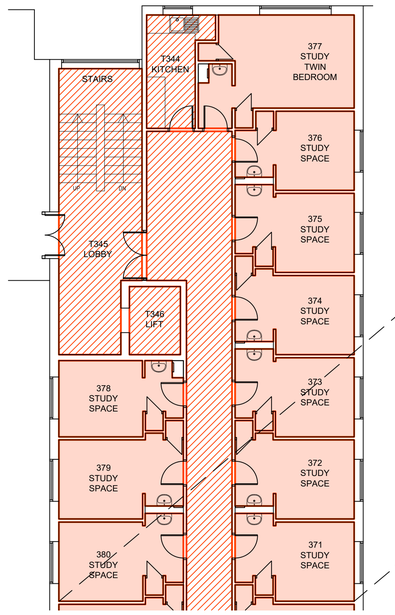

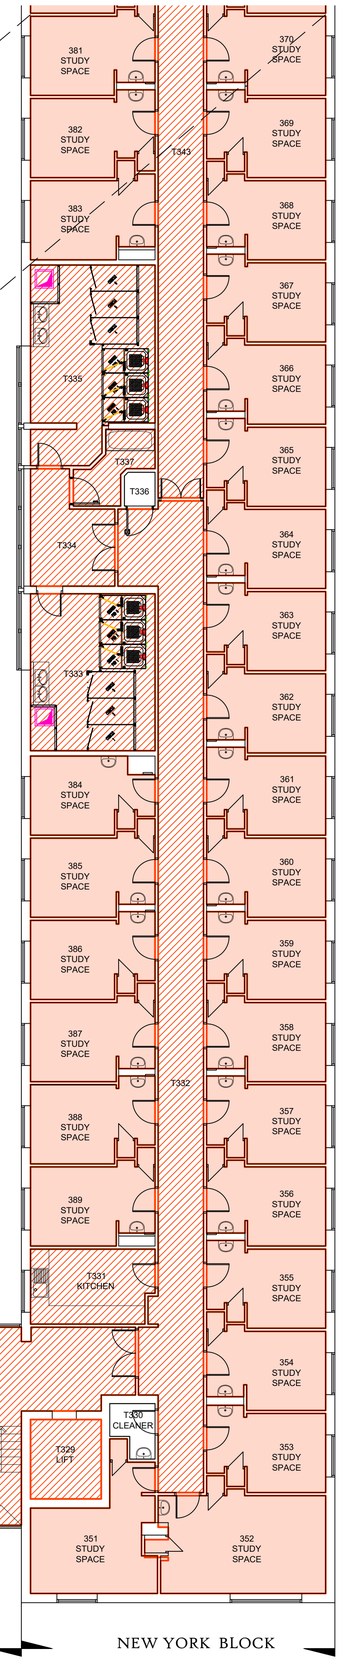

LONDON BLOCK

PARIS BLOCK

NEW YORK BLOCK

MAPLE STREET

0 | 4000 | 8000 | 12000

Scale (mm) 1:100@A1, 1:200@A3

NOTES

DO NOT SCALE OFF THIS DRAWING.
ALL DIMENSIONS MUST BE CHECKED ON SITE PRIOR TO ANY WORK BEING PUT IN HAND.
ANY DISCREPANCIES ARE TO BE BROUGHT TO THE ATTENTION OF THE PROJECT MANAGER IMMEDIATELY UPON DISCOVERY.

N

FLOOR GIA = 1500m²

PROPOSED STUDENT STUDY SPACE (COU) = 856.5m²

ANCILLARY SPACES (COU) = 522.8m²

TOTAL = 1379.3m²

PLANNING APPLICATION

Rev.	Date	Description
-	-	-

UCL ESTATES
GOWER STREET, LONDON WC1E 6BT

University College London
38-50, Bidborough Street, London WC1H 9BT

Project Officer : Name
Tel : 020 7679 x
Fax : 020 7813 0524
Email : @ucl.ac.uk

Drawn: Name
Date:
Scale: 1:100 @ A1
PROJECT No.

Ramsay Hall (London, Paris, New York) 20, Maple Street

Change of Use

Proposed Third Floor Plan

DWG. NO. 055-P-03 rev