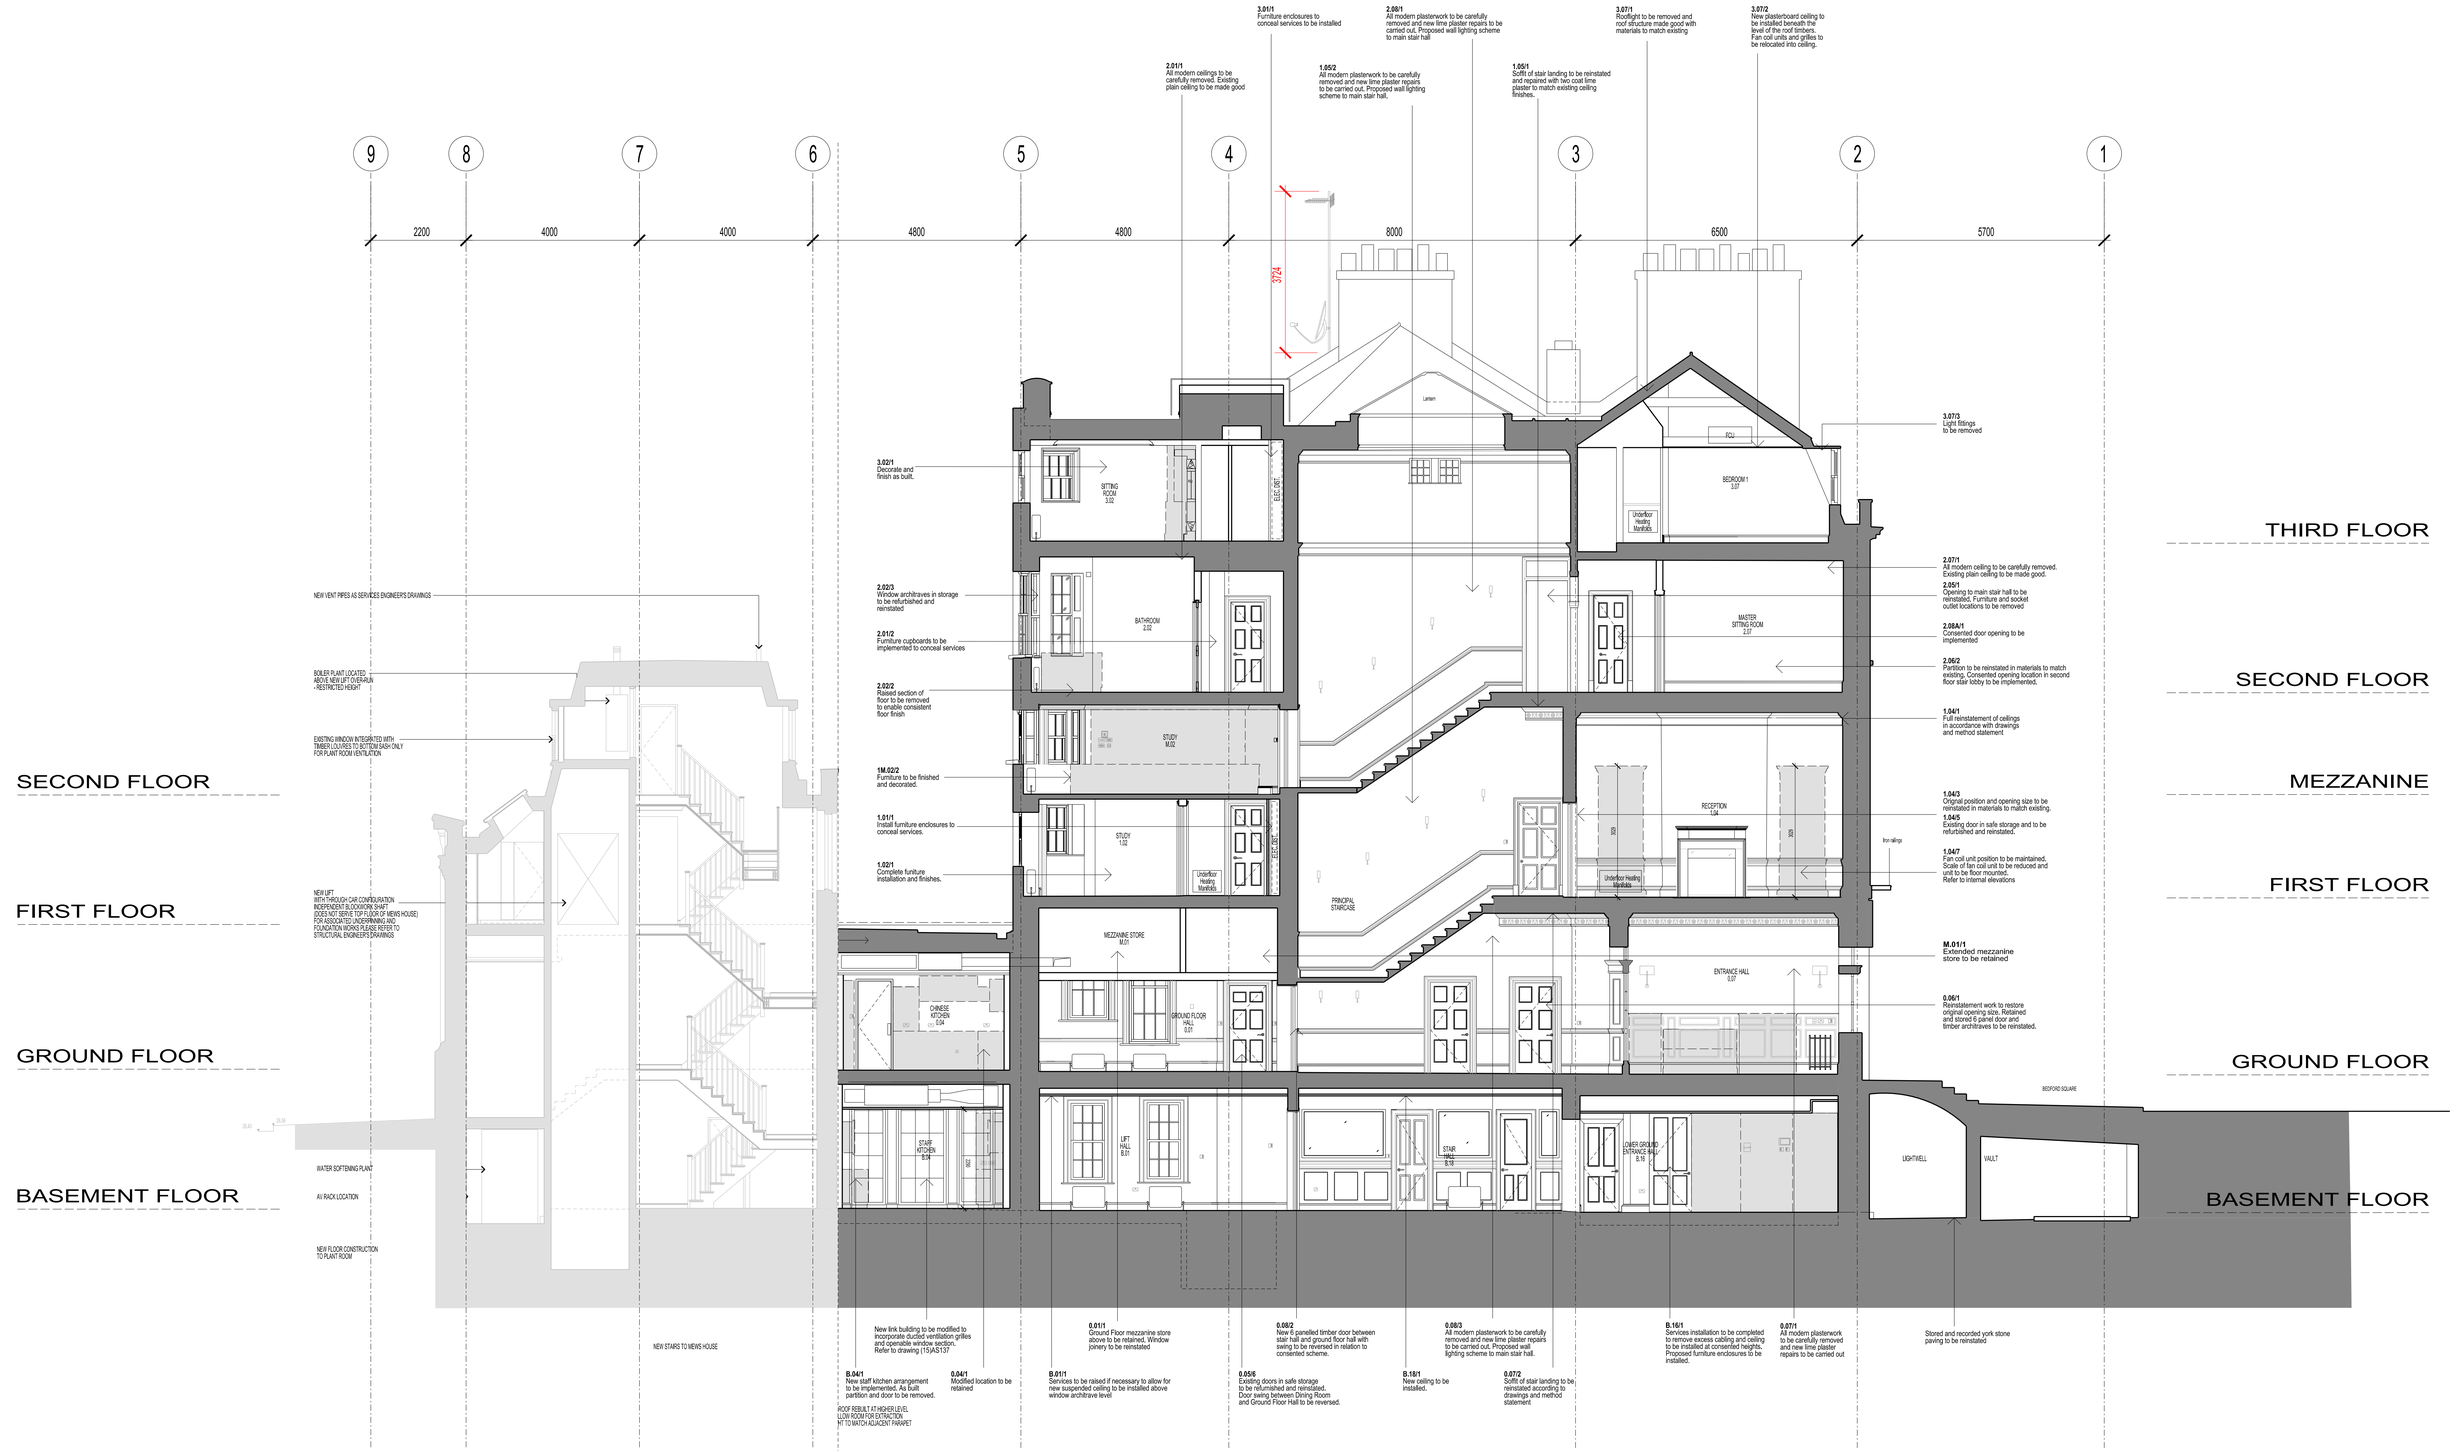

SECTION H - H

AS CONSENTED ref: 2017/6975/L

BUILDING DESIGN PARTNERSHIP LTD SHALL HAVE NO RESPONSIBILITY FOR ANY USE MADE OF THIS DOCUMENT OTHER THAN FOR THAT WHICH IT WAS PREPARED AND ISSUED

ALL DIMENSIONS SHOULD BE CHECKED ON SITE.

DO NOT SCALE FROM THIS DRAWING.

ANY DRAWING ERRORS OR DIVERGENCIES SHOULD BE BROUGHT TO THE ATTENTION OF BUILDING DESIGN PARTNERSHIP LTD AT THE ADDRESS SHOWN.

Existing Fabric
As Proposed Fabric

REVISION - DESCRIPTION	DRAWN	CHECKED	DATE
C- LBC APPLICATION	GW	MB	14.12.2017
B- LBC APPLICATION - DRAFT FOR COMMENTS	GW	MB	08.12.2017
A- LBC APPLICATION - DRAFT FOR COMMENTS	GW	MB	01.12.2017
LBC APPLICATION - DRAFT FOR COMMENTS	GW	MB	22.11.2017

KEY PLAN

CLIENT LOGO

16 Brewhouse Yard
Clerkenwell
London, EC1V 4LJ
United Kingdom

T +44 (0)20 7812 8000
F +44 (0)20 7812 8399
www.bdp.com

PROJECT TITLE
42 BEDFORD SQUARE

PROJECT NUMBER
P2005698

DRAWING TITLE
PRINCIPAL HOUSE
SECTION H - H
AS PROPOSED

SCALE @ A1
1:50

DATE
11.2017

DRAWING NO
(15)AS136

REVISION
C