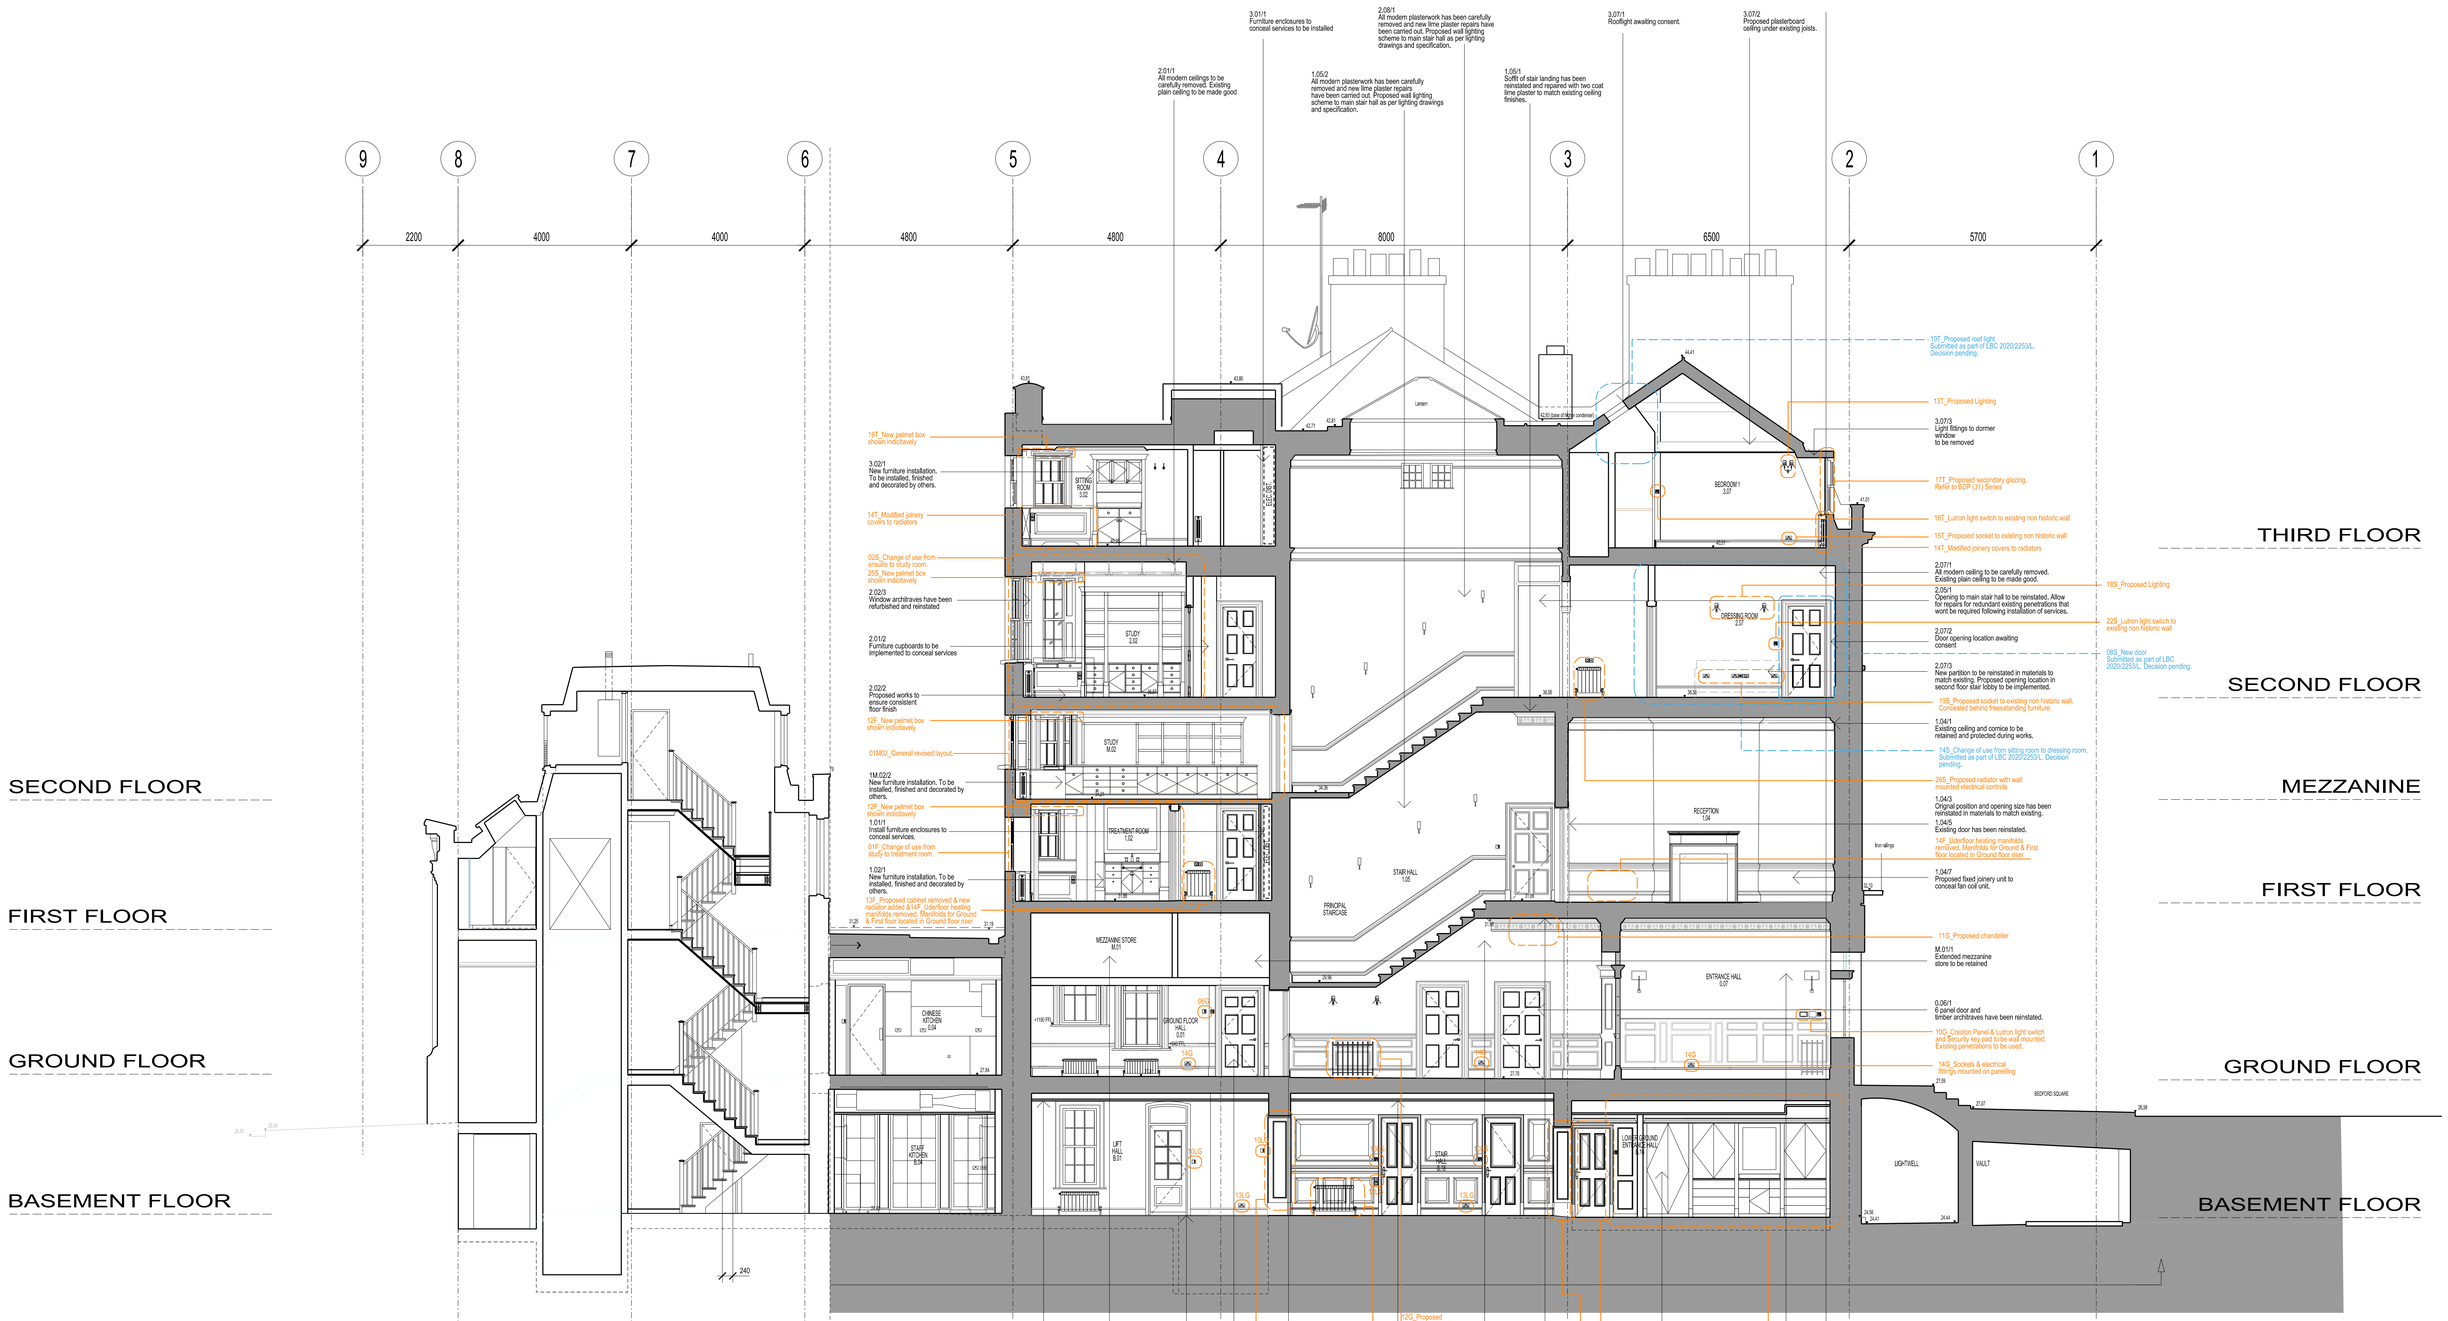

SECTION H - H

PROPOSED

0 1 2 3 4 5m

BUILDING DESIGN PARTNERSHIP LTD SHALL HAVE NO RESPONSIBILITY FOR ANY USE MADE OF THIS DOCUMENT OTHER THAN FOR THAT WHICH IT WAS PREPARED AND ISSUED

ALL DIMENSIONS SHOULD BE CHECKED ON SITE.

DO NOT SCALE FROM THIS DRAWING.

ANY DRAWING ERRORS OR DIVERGENCIES SHOULD BE BROUGHT TO THE ATTENTION OF BUILDING DESIGN PARTNERSHIP LTD AT THE ADDRESS SHOWN.

EXISTING / PROPOSED FABRIC

EXISTING FABRIC

PROPOSED FABRIC

KEY

FB FLOOR BOX

FGRILL FLOOR GRILLE / WALL GRILLE

DRAWINGS TO BE READ IN CONJUNCTION WITH:
"P20056698_Schedule of changes Post Consent"

PROPOSED CHANGE No. XX.

SUBMITTED AS PART OF LBC 2020/2253/L.
DECISION PENDING

REVISION - DESCRIPTION	DRAWN	CHECKED	DATE
E- FOR LISTED BUILDING CONSENT	LC	KS	16.11.2020
D- LBC APPLICATION	LC	AC	21.05.2020
C- LBC APPLICATION	GW	MB	14.12.2017
B- LBC APPLICATION - DRAFT FOR COMMENTS	GW	MB	08.12.2017
A- LBC APPLICATION - DRAFT FOR COMMENTS	GW	MB	01.12.2017
- LBC APPLICATION - DRAFT FOR COMMENTS	MN	MB	22.11.2017

SITE PLAN

CLIENT LOGO

16 Brewhouse Yard
Clerkenwell
London, EC1V 4LJ
United Kingdom

T +44 (0)20 7812 8000
F +44 (0)20 7812 8399
www.bdp.com

BDP.

PROJECT TITLE
42 BEDFORD SQUARE

PROJECT NUMBER
P20056698

DRAWING TITLE
PRINCIPAL HOUSE
SECTION H - H
AS PROPOSED

SCALE @ A1
1:50

DATE
11.2017

DRAWING NO
(15)AS136

REVISION
E