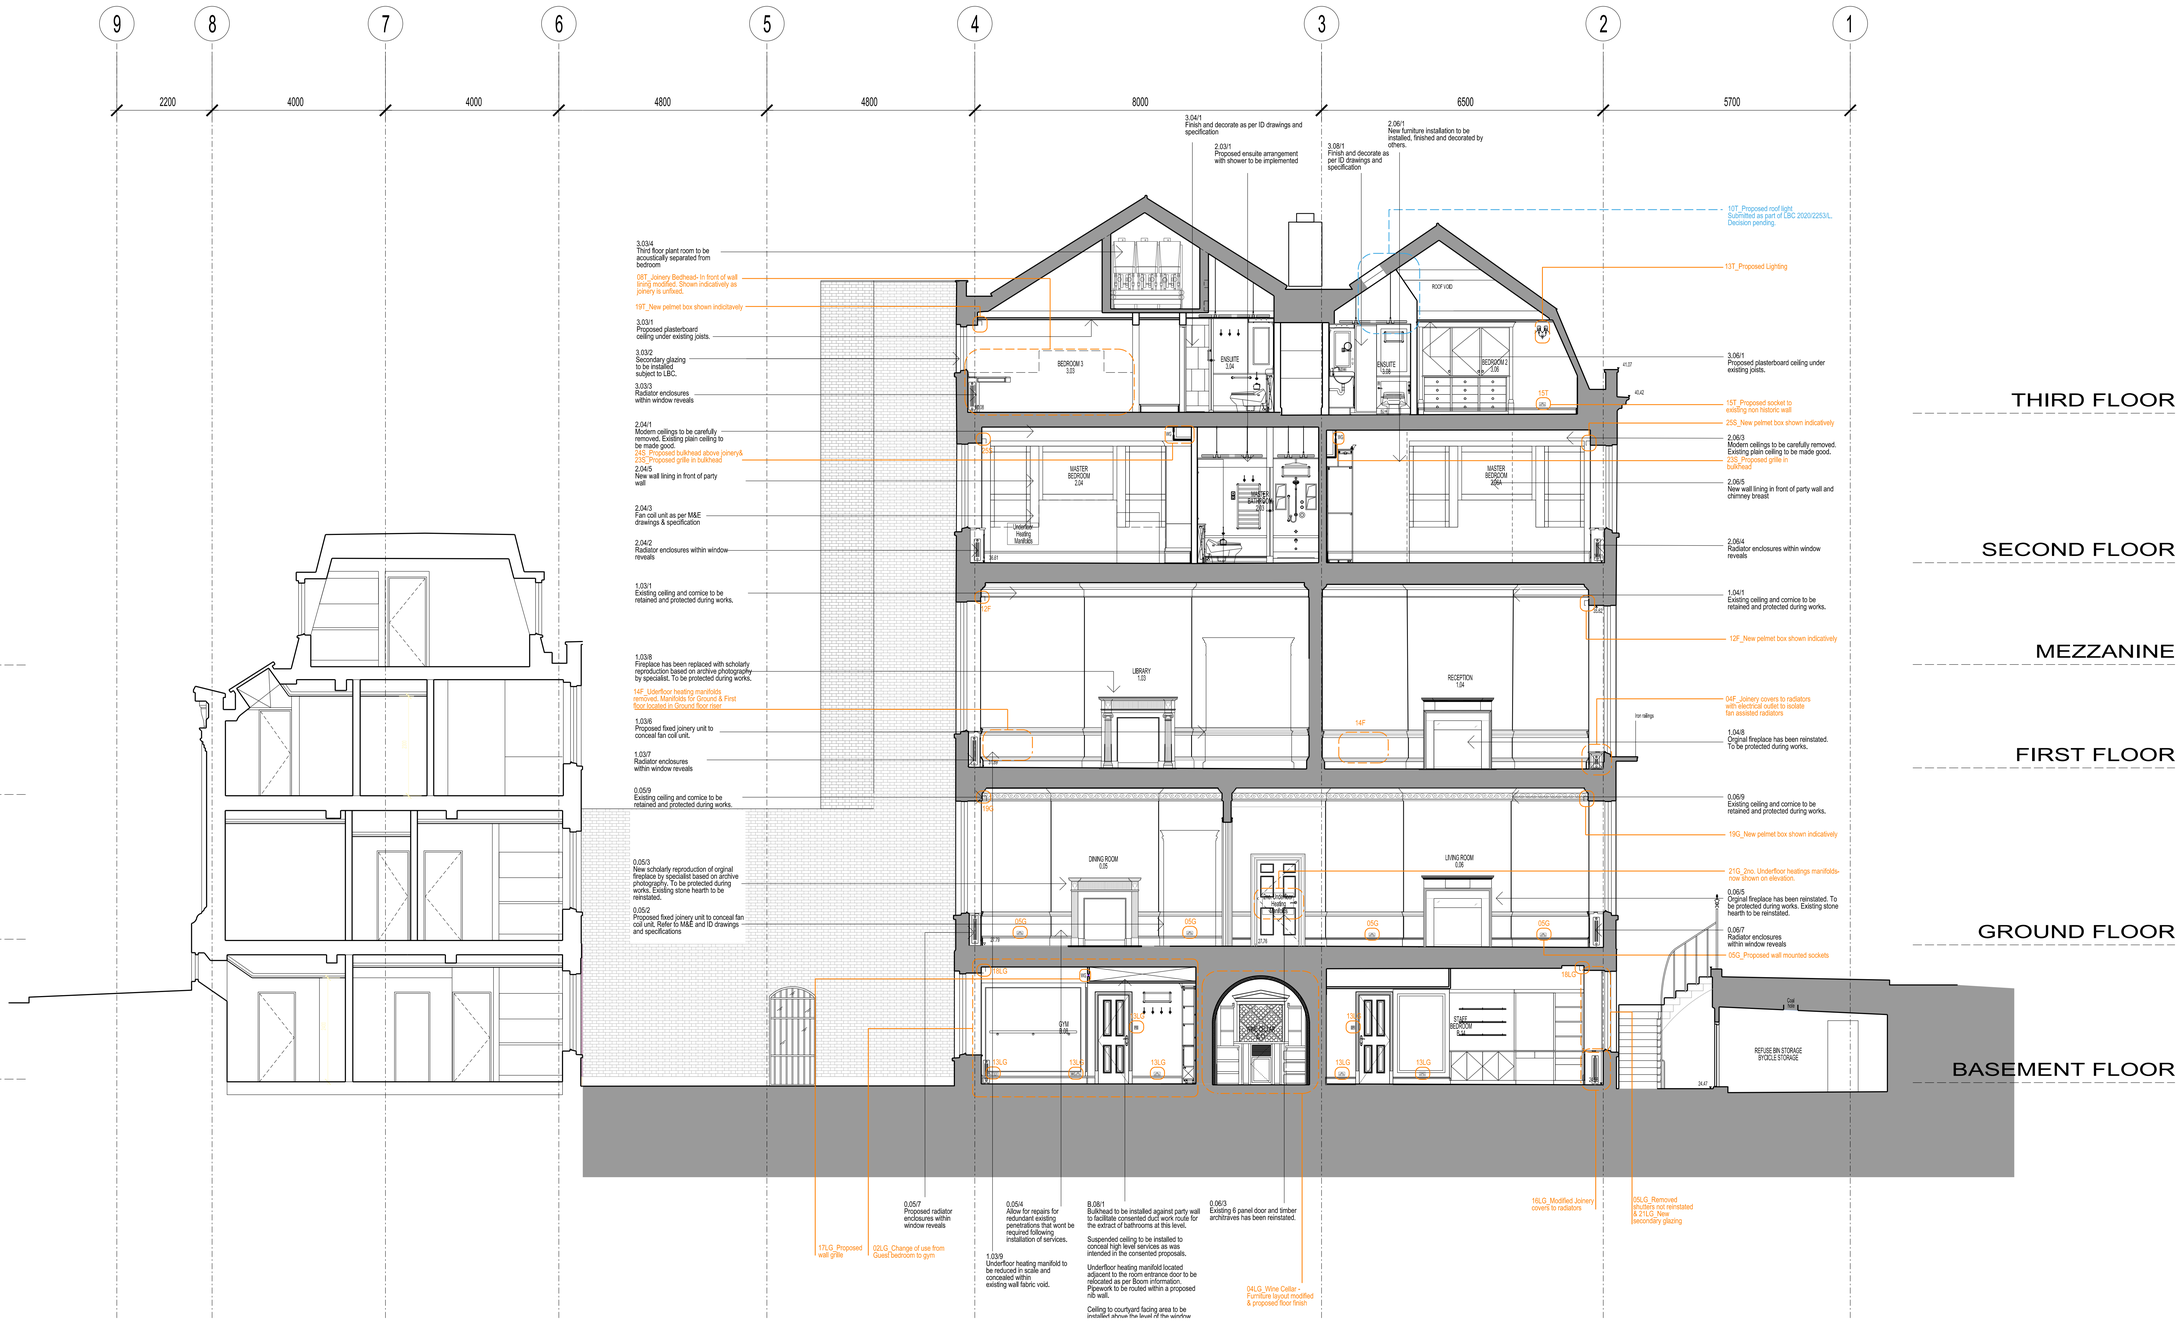

SECTION J - J

PROPOSED

0 1 2 3 4 5m

BUILDING DESIGN PARTNERSHIP LTD SHALL HAVE NO RESPONSIBILITY FOR ANY USE MADE OF THIS DOCUMENT OTHER THAN FOR THAT WHICH IT WAS PREPARED AND ISSUED

ALL DIMENSIONS SHOULD BE CHECKED ON SITE.

DO NOT SCALE FROM THIS DRAWING.

ANY DRAWING ERRORS OR DIVERGENCES SHOULD BE BROUGHT TO THE ATTENTION OF BUILDING DESIGN PARTNERSHIP LTD AT THE ADDRESS SHOWN.

KEY

EXISTING / PROPOSED FABRIC
EXISTING FABRIC
PROPOSED FABRIC

FB FLOOR BOX
F/GRILL FLOOR GRILLE / WALL GRILLE

DRAWINGS TO BE READ IN CONJUNCTION WITH "P2005698_Schedule of changes Post Consent"

PROPOSED CHANGE No. XX.
SUBMITTED AS PART OF LBC 2020/2253/L. DECISION PENDING

REVISION / DESCRIPTION	DRAWN	CHECKED	DATE
F - FOR LISTED BUILDING CONSENT	LC	KS	18.11.2020
E- LBC APPLICATION	LC	AC	21.05.2020
D- LBC APPLICATION IN/ALL LINING SECOND FLOOR	GW	MB	15.01.2018
C- LBC APPLICATION	GW	MB	14.12.2017
B- LBC APPLICATION - DRAFT FOR COMMENTS	GW	MB	08.12.2017
A- LBC APPLICATION - DRAFT FOR COMMENTS	GW	MB	01.12.2017
- LBC APPLICATION - DRAFT FOR COMMENTS	GW	MB	22.11.2017

KEY PLAN

CLIENT LOGO

16 Brewhouse Yard
Clerkenwell
London, EC1V 4LJ
United Kingdom

T +44 (0)20 7812 8000
F +44 (0)20 7812 8399
www.bdp.com

BDP.

PROJECT TITLE: 42 BEDFORD SQUARE

PROJECT NUMBER: P2005698

DRAWING TITLE: PRINCIPAL HOUSE SECTION J - J AS PROPOSED

SCALE @ A1: 1:50

DATE: 11.2017

DRAWING NO: (15)AS138

REVISION: F