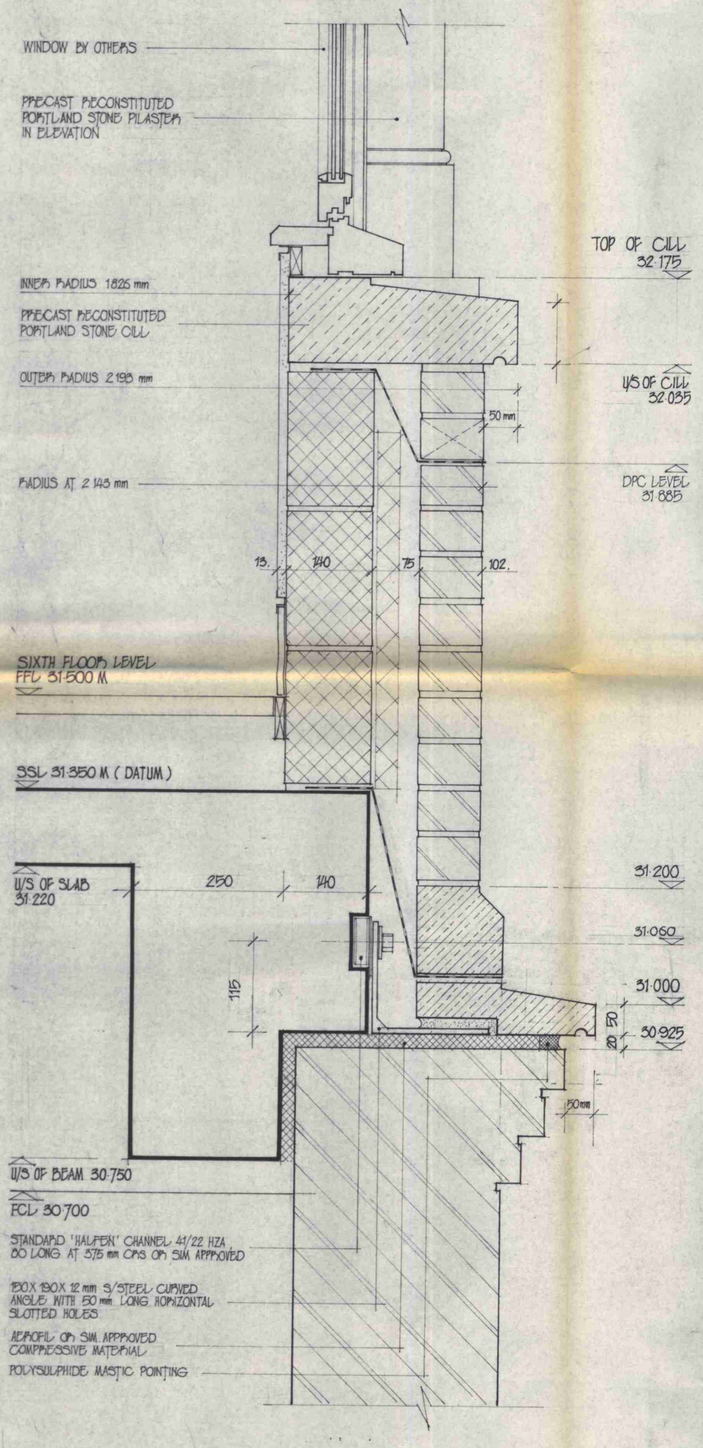

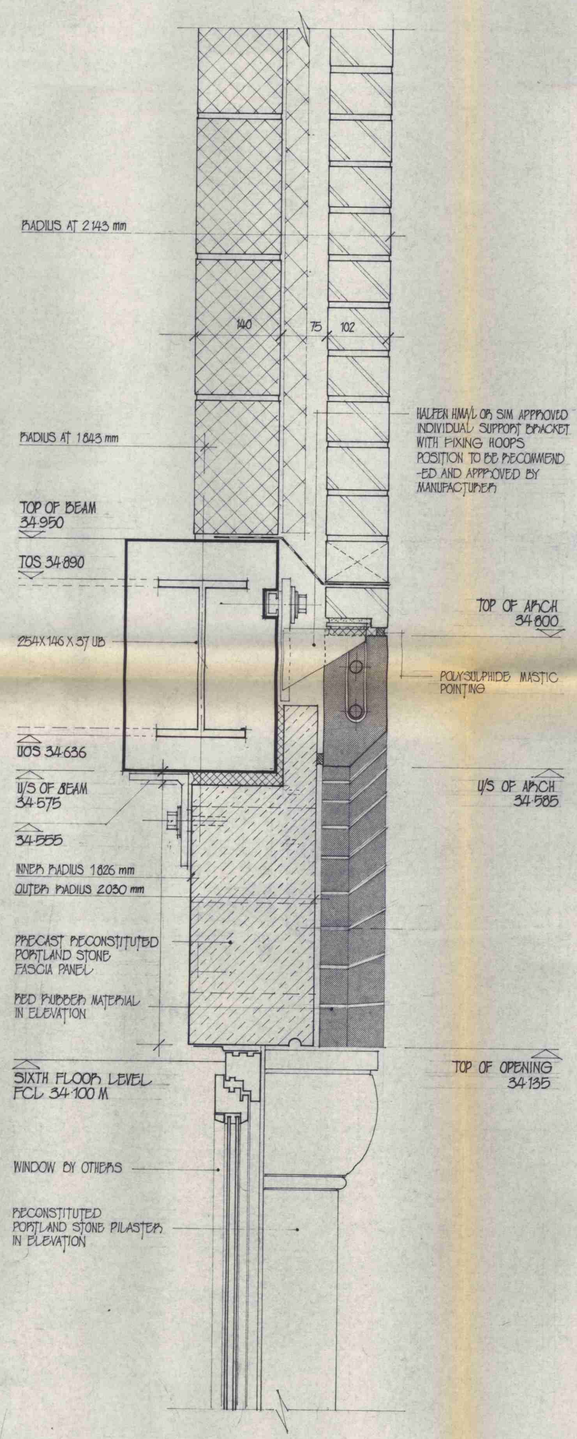

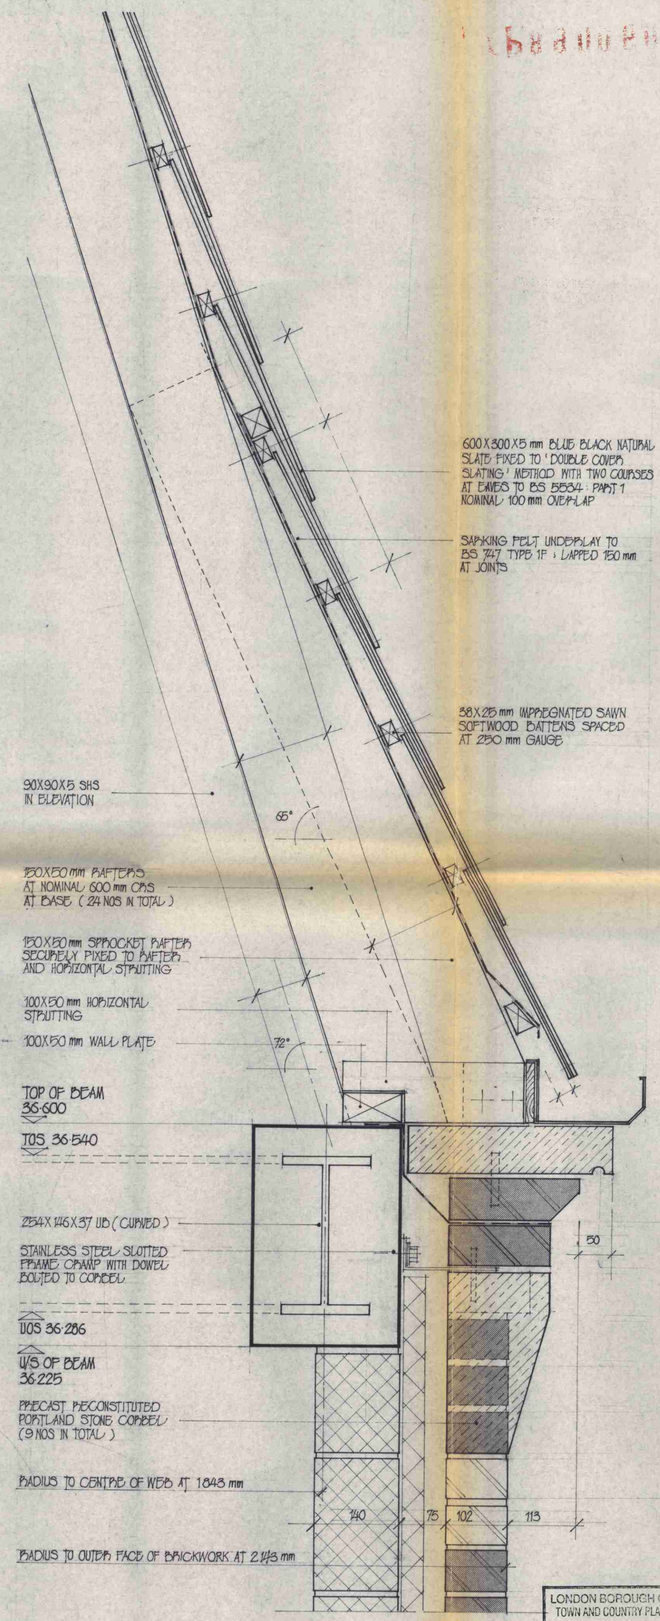

TP8900601 R3

HB8970196 R3

BLAIR·DAVIS·EASTWICK
CHARTERED ARCHITECTS

26-28 BARTHOLOMEW SQUARE, LONDON EC1V 3OH
TEL.No: 071 490 4666 FAX.No: 071 490 4223

SCALE	DATE	DRAWN	CHECKED BY
1:5	OCT'90		

CLIENT: STEPSET LIMITED

PROJECT: 25-27 FARRINGDON ROAD

DRAWING: TURRET VERTICAL SECTIONS

1117 | C58 | REVISION

LONDON BOROUGH OF C
TOWN AND COUNTRY PLANNING ACTS
16 APR 1992
PLANS APPROVED
ON BEHALF OF THE COUNCIL

TP8900601 R3
HB8970196 R3