PROPOSED WEST ELEVATION
scale 1:50 @ A3

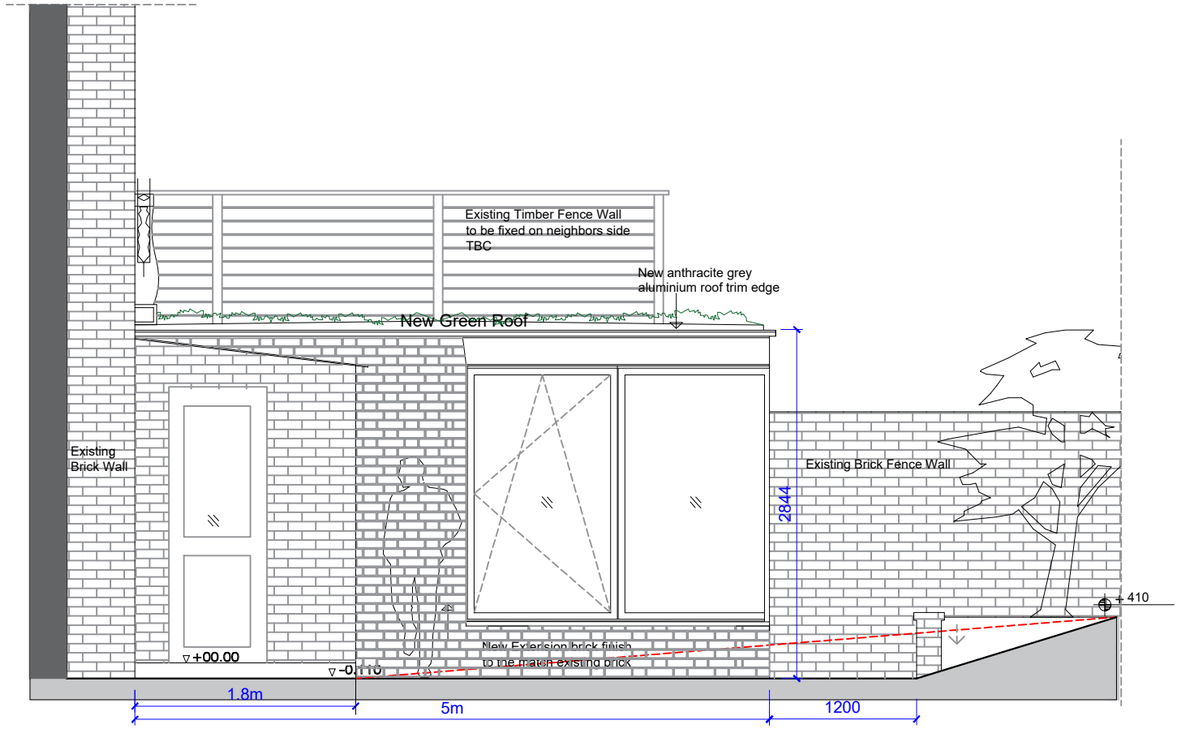

PROPOSED NORTH ELEVATION
scale 1:50 @ A3

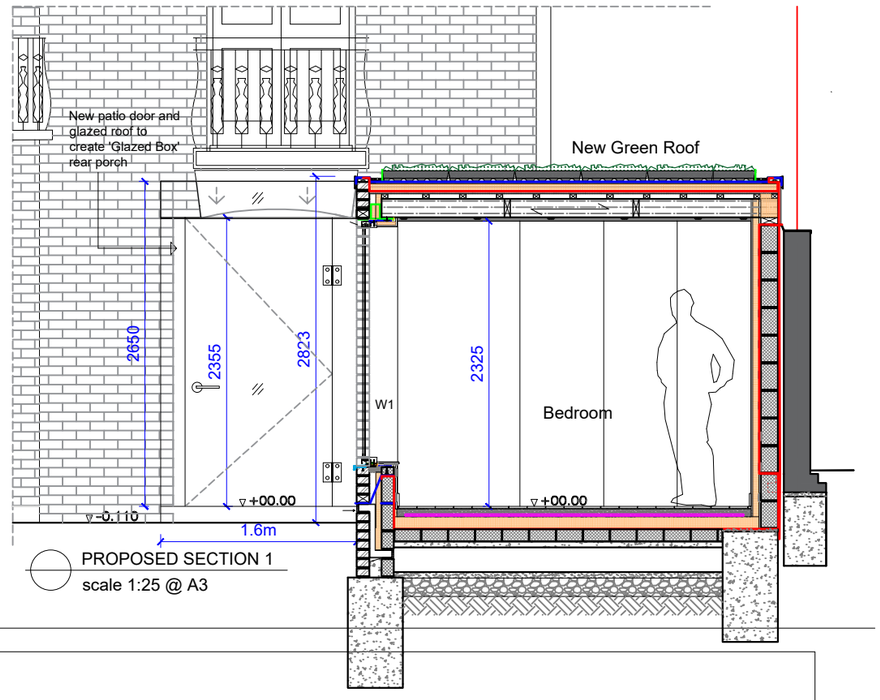

PROPOSED SECTION 1
scale 1:25 @ A3

Proposed West and North Elevation/Section		31 Belsize Park	SHADI JØSEPH LIGHTING | SERVICES | DESIGN
26st Nov 2020	A107	Planning Application Package	
Revision: A	Scale 1:50 @ A3	Drawn By: KM Checked By: SJ	