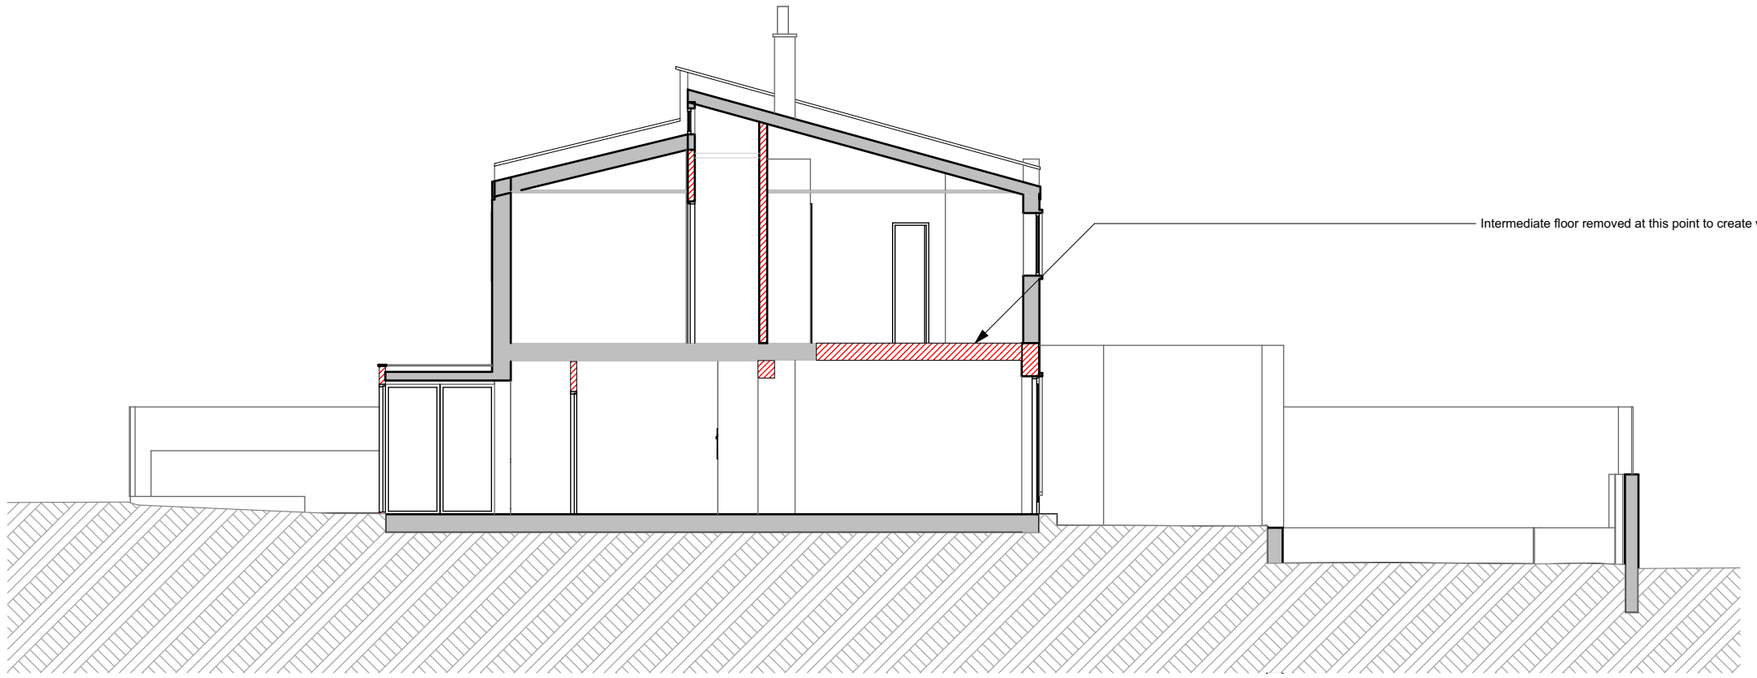

1 0 1 2 3 4 5m

MWArchitects

110 The Tea Factory
Endwell Road
London
SE4 2LX
020 7407 6767

© Copyright 2019 - All rights reserved
Matthew Wood Architects Ltd.

Job Title: 43 Ornan Road - Option 4	Drawing Status: PLANNING - Existing	Created: 03.12.20	Drawing Name: Existing Section	Revision Notes
Job Number: 2004	Drawing Scale: 1:100 at A3	Issued: 03.12.20	Layout ID: E3.0	Revision
Drawn by - CP	Do not scale from this drawing. If in doubt, ask.			