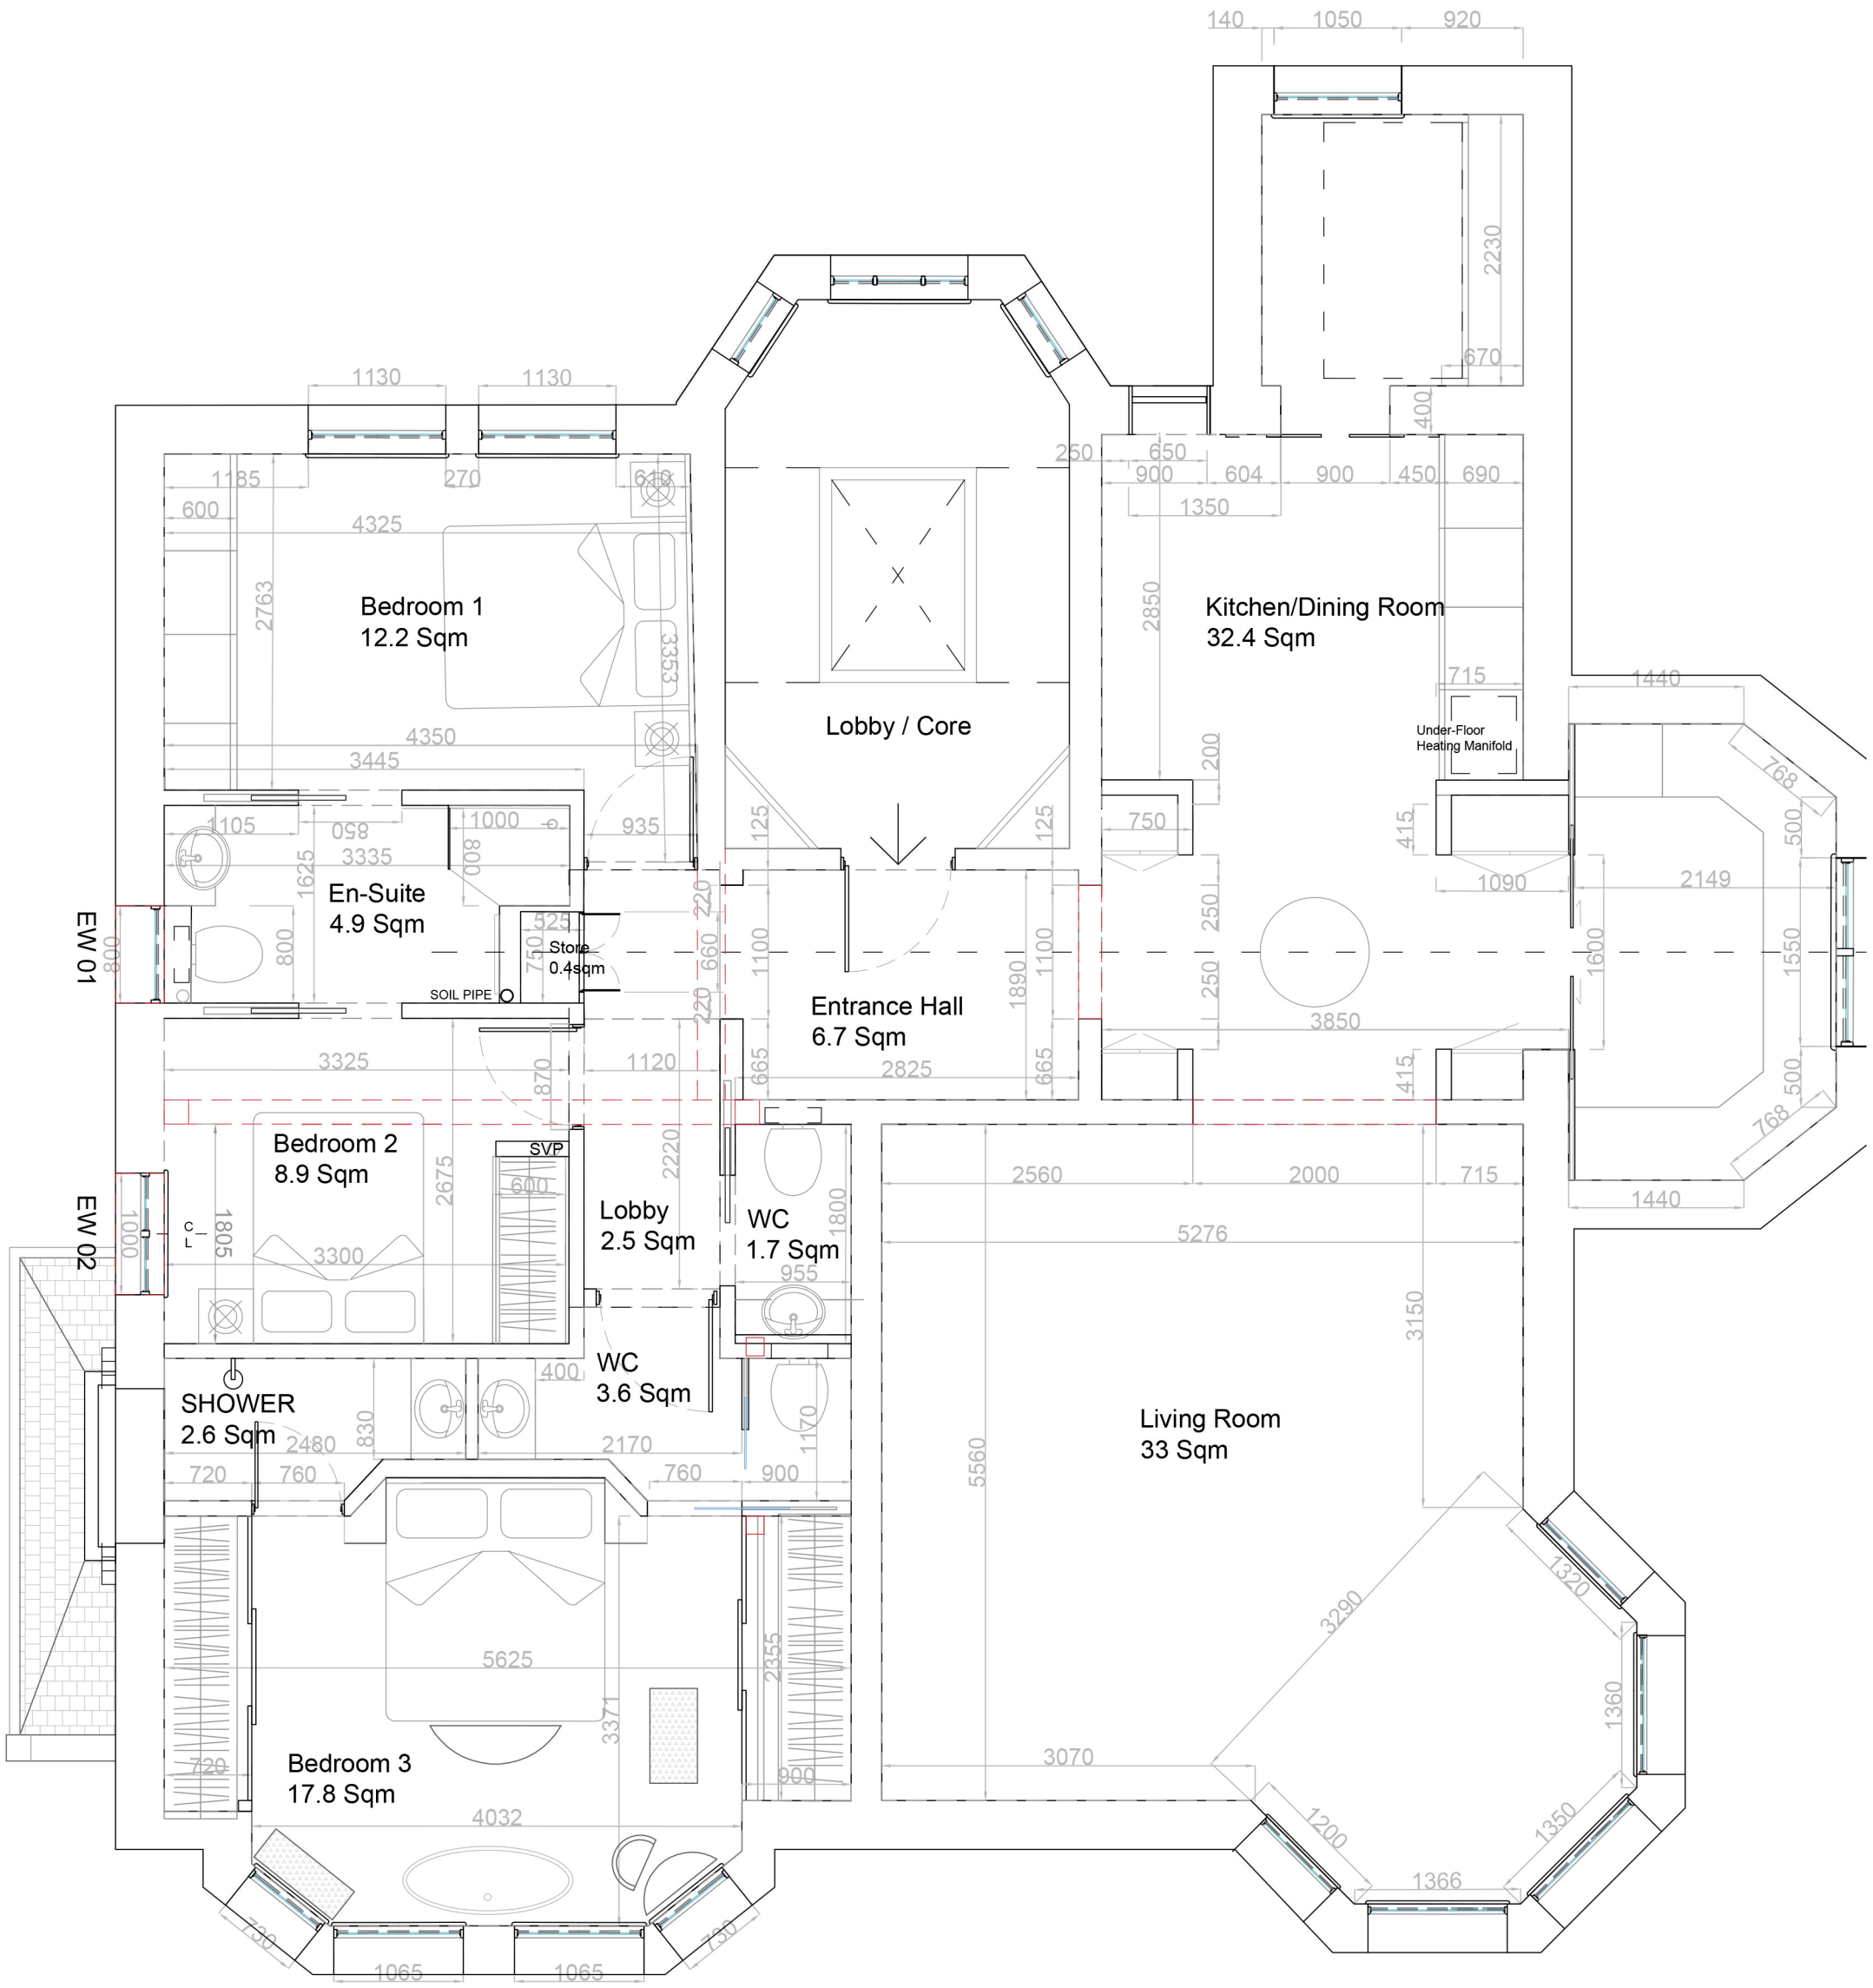

insideout

DRAWING NAME	Proposed GA Floor Plan
NOTES:	Orientated to fit sheet size, 1:50@A3

© Copyright
Once Printed and distributed this document is assumed uncontrolled.
© All rights reserved. No part of this drawing may be reproduced or transmitted in any form by any means without the written permission of the copyright holder.

Purpose of Issue	INFORMATION		
Drawn	TP	Checked	-
Date	21.05.20		
Scale	1:50	@A3	
Project Number	Sheet Number		Rev
3050	DR-03-002		